

Preliminary Engineering Report

Nobles Pond Ditch Petition

Jackson Township

Stark County, Ohio

PREPARED BY



450 Grant Street
Akron, Ohio 44311



Keith A. Bennett, P.E., P.S.
Stark County Engineer
5165 Southway St. SW
Canton, Ohio 44706

September 18, 2020

Contents

Executive Summary	1
Section 1 Summary of the Petition.....	7
Section 2 Purpose of the Preliminary Engineering Report	9
Section 3 Background Information.....	10
3.1 Subdivisions and Subdivision Regulations	10
3.2 Nobles Pond Outlet Design	11
3.3 Existing Watershed, Ditch, and Pond Conditions.....	12
Section 4 Project Alternatives	17
4.1 Flood Control and Prevention (Including Retention/Detention).....	17
4.2 Maintenance of the Rudy Friedman Ditch	18
4.3 Dredging of Nobles Pond	19
Section 5 Evaluation of the Benefits/Costs of Project Alternatives	21
5.1 Flood Control and Prevention.....	21
5.2 Maintenance on Rudy Friedman Ditch.....	22
5.3 Dredging of Nobles Pond	24

Figures

1. Watershed Boundary
2. Watershed Subdivisions
3. Detention Elevations
4. Flooding Elevations
5. Upstream Detention Basin
6. Rudy Friedman Ditch Existing Bank Erosion

Appendices

- A. Second Amended Petition
- B. Nobles Pond Design Information
- C. Nobles Pond and Rudy Friedman Ditch Photographs
- D. Watershed Model and Alternative Figures
- E. Preliminary Cost of Project Alternatives
- F. Nobles Pond Private Drainage District Agreement

Executive Summary

NOBLES POND/ RUDY FRIEDMAN DITCH PETITION

Stark County

Preliminary Engineering Report

A petition was submitted (dated June 8, 2020) to the Stark County Commissioners by the Nobles Pond Board of Directors, representing The Villages Association, Inc. who are the owners of Nobles Pond, a thirteen acre natural body of water located in Sections 21 & 22, Jackson Township, Stark County, Ohio. The petition requests improvement of Nobles Pond and the Rudy Friedman Ditch from its outlet into Nobles Pond upstream to its beginning terminus. The petition specifically requests construction of improvements to the Rudy Friedman Ditch and Nobles Pond. Four specific items were requested and are as follows:

- Flood control and prevention
- Maintenance of the Rudy Friedman Ditch
- Dredging of Noble Pond
- Installing adequate detention/retention basins to handle flow into Nobles Pond (if determined that additional detention/retention to control sedimentation into Nobles Pond is not feasible, expansion and restoration of the existing forebay at the inlet to Nobles Pond be evaluated)

Stark County hired Environmental Design Group (EDG) of Akron, Ohio to assist in inspecting the condition of the ditch and pond; determine if any maintenance or repair of the ditch are necessary; investigate the potential for additional upstream retention/detention to reduce flooding and sedimentation of the pond including completion of a hydrologic/hydraulic model of the watershed; investigate the history of flooding in the areas around the pond and ditch; and preparation of a report highlighting findings and anticipated costs to address the items outlined in the petition.

The following outlines information for each specific item requested in the petition and addresses the requirements specified in Ohio Revised Code (ORC) 6131.09 — Preliminary Report by County Engineer. The information includes preliminary estimates of cost, comments on the feasibility of the project, opinions regarding whether the benefits from each project item likely exceed the estimated costs, and a list of apparent favorable and unfavorable factors for each proposed improvement item.

Flood Control and Prevention

In review of flooding issues within the petition area, the only reported flooding is of the lower levels of one or more homes and backyard inundation of up to five residences located along the south shoreline of Nobles Pond on Sweet William Circle NW. Review of records and discussions with Stark Soil and Water and Jackson Township did not reveal any reports or complaints of significant flooding along the limits of the ditch. Nobles Pond is a natural glacial moraine pond that naturally drained through infiltration. As land within the watershed was developed for residential and commercial use, a manmade outlet was designed and constructed to aid in anticipated increased runoff specifically associated with the development of the Nobles Pond residential and commercial areas and other developments within the watershed. The outlet is a 48-inch diameter concrete pipe with an invert elevation of 1057.9 feet and open channel that leads to the Timken Farm and pond south of Nobles Pond. Original design calculations for the outlet of Nobles Pond when it was constructed compared with results from the hydrologic and hydraulic model completed by EDG provides similar results (water surface elevations) for various design storms.

Review of topographic mapping of the area, and discussions with the developer of the allotment, indicates that these affected houses along the pond's south shoreline were built with backyards and portions of one or more of the residences below the anticipated pond level for a storm between 10 and 25 years frequency. Other residences around the pond were built well above anticipated flooding levels.

EDG investigated possible solutions to reduce the potential flooding. The only potentially available land to construct additional water storage (retention/detention) areas is immediately north of the pond on commercial parcels currently owned by the Aultman Health Foundation and Marketplace at Nobles Pond Development Co. Regrading these parcels into two basins connected to the ditch and pond would increase potential storage for large rainfall events and lower the pond water surface. While this option could reduce the frequency of lower level flooding (between a 25-year and 50-year event) and backyard inundation for the referenced residences, it would not eliminate all flooding for these low-lying homes.

The estimated cost of the proposed additional basins would be \$8,200,000 and includes design, permitting, construction, and land acquisition costs. It is the opinion of the Engineer that while the project is feasible, the fact that this work would only partially benefit a few residences and not

completely eliminate their potential of lower level flooding, the benefits do not exceed the costs of the improvement.

The apparent favorable factors for this improvement are the decreased frequency of residential flooding and backyard inundation, this area has the largest unused open space with the least amount of wooded area, there is an existing stormwater infrastructure in this area (Nobles Pond and its outlet), and there is no reported significant flooding north of Fulton Drive NW to address. The unfavorable factors include the significant cost of land acquisition due to the commercial development potential of the parcels, conversion of high-value real estate to use as retention/detention ponds, the inability to eliminate the residential flooding, and this improvement would not reduce peak flows north of Fulton Drive NW so as to resolve/help any future erosion or flooding issues north of Fulton Drive NW.

Maintenance of the Rudy Friedman Ditch

The Rudy Friedman Ditch refers to the watercourse that drains the upland reaches of Nobles Pond. The Rudy Friedman Ditch was originally created by petition with Jackson Township in 1913. The platted portion of the ditch includes the section from 705 feet southeast of State Route 241 upstream to the terminus near Portage Street. The unplatted portion of the ditch between the platted section and Fulton Drive NW is located within easements included in the adjoining subdivision plans. The section south of Fulton Drive NW to Nobles Pond does not appear to be within any recorded easements.

Staff from EDG and the County walked and inspected the length of the channel. The channel bottom contains material that ranges from fine sediment in the flatter portions of the ditch along the Jackson Middle School and along the agricultural field south of Portage Street to gravel and cobble-sized material in the remainder of the ditch bedload. The banks of the ditch are generally vegetated with mature trees and smaller undergrowth material. Areas of substantial erosion or loss of usable property were not observed throughout most of the ditch. However, there are localized areas of toe (bottom of bank) erosion with the most significant areas being located south of Fulton Drive NW. EDG also indicates that this section appears to be the most significant and direct source of sediment reaching the pond. These areas of erosion all have mature vegetation on the upper portions of the banks with established roots that are being undermined by the toe erosion.

The EDG report indicates that these areas of erosion could benefit from bank improvements. The

proposed improvements would include the installation of compacted backfill material with matting on the eroded slopes, toe armor stone placed at the bottom of the bank sized to resist anticipated flow velocities, and seeding and planting on the improved portions of the ditch. EDG estimates that the length of the improvements is approximately 700 lineal feet. The estimated costs of this ditch improvement is \$233,000 and includes the design, construction, and any easement/access costs.

The Petitioner also requested that the EnviroScience Upstream Inlet Channel Restoration Concept be implemented by the County. The Upstream Inlet Channel Restoration Concept includes adding rock to the Rudy Freidman Ditch at seven areas between Nobles Pond and Fulton Road NW to create pool/riffle areas to capture some of the sediment that is currently depositing in the forebay located on Petitioner's property. The estimated cost for the Upstream Inlet Channel Restoration Concept is \$75,000 and includes design, construction, permitting, and any easement/access costs. The Upstream Inlet Channel Restoration would be completed in conjunction with the bank improvements along the ditch.

It is the opinion of the Engineer that these projects are feasible and the benefits of the proposed ditch improvements likely exceed their estimated costs.

Apparent favorable factors for these proposed improvements are relatively accessible location, prevention of further erosion/loss of real property, and decreased sediment entering the pond, while the unfavorable factors are the potential ability to address these items directly by the affected property owners through their private Drainage Authority agreement (see more below) if and when desired.

Dredging of Nobles Pond

Nobles Pond experiences sedimentation that at times, in the opinion of the owner, requires dredging. The owners of Nobles Pond have contracted and paid for the dredging in the past. Currently they are in the process of dredging areas of the pond and the forebay located at the ditch's entrance to the pond. The dredging should be completed this fall (2020). The pond was previously dredged in 2000 by the owners. The current and previous dredging has been paid for from cash reserves of the Nobles Pond Drainage Authority. The Authority is currently made up of the Petitioner and three adjacent commercial property owners (Schroer Properties of Nobles Pond, Inc., Aultman Health Foundation, and Willmoll Development Company I, Ltd.). The Authority generates \$20,000 per year through assessments from the members.

It is important to note that the amount of sediment within the pond does not improve the ponds ability to handle rain/flood events (i.e. the ponds ability to handle storm flows is solely based on the normal water level of the pond and the storage area above that level). Therefore dredging does not help with the flooding issues. Sedimentation of a pond can affect water quality issues (algal blooms, elevated water temperatures, etc.) within the pond. These issues along with shallow water could be considered primarily aesthetic and water quality issues and do not affect the system's drainage function.

The estimated cost for dredging of the pond is \$1,150,000 and includes design, construction, permitting and disposal of the dredged material. The Petitioner also requested that the EnviroScience Forebay Expansion be implemented by the County. The Forebay Expansion Plan includes the removal of approximately 175 cubic yards of sediment from the pondbank, importing rock to raise the invert elevation of the outlet of the forebay approximately 1 foot, and the placement of rock approximately 100 feet along the existing inlet path towards the pond to transition the added one foot of elevation over a 1% slope. The estimated cost for the Forebay Expansion Plan is \$110,000 and includes design, construction, permitting, and disposal of the dredged material.

It is the opinion of the Engineer that while the dredging project is feasible it primarily provides benefit to the Petitioner's pond quality with no functional drainage benefit. Therefore, the benefits of dredging do not likely exceed the estimated costs. The Forebay Expansion Plan is also feasible but with a more economical cost, therefore the benefits of the proposed Forebay Expansion Plan likely exceeds the estimated costs.

The factors favorable to the dredging and forebay expansion are less silt deposited in the pond and better water quality for the pond property and private trail users. The unfavorable factors are that these projects will not improve overall drainage efficiency or capacity.

Detention/Retention

The Petitioner refers to outdated agricultural drainage guidance as a basis for proper watershed to retention/detention basin ratios. These 1931 USDA design recommendations were developed specifically for farmland optimization, not commercial and residential development. But for reference, to meet the Petitioner's requested maximum ration of 40-1 (land to detention area) would

require significant land acquisition that is not available within this watershed.

Planning and design of the earliest residential developments in the watershed (Greenbrier and Fox Chase) began around 1979. They were designed to meet the Stark County Regional Planning Subdivision regulations at the time (1978 regulations). Storm water runoff was addressed at the time but there was no specific requirement for detention in the 1978 regulations. Required detention/retention began to be required around 2001 but was not included in the Subdivision Regulations until a 2005 update and new regulations issued in the 2007 regulations. Nobles Pond was developed after most of the other subdivisions in this watershed and accounted for the drainage of those areas in the planning of the outlet pipe and expected water surface elevation for various design storms. Again, the current calculations of these storm models is consistent with the design elevations relied upon for the outlet pipe installation during Nobles Pond residential development.

As indicated in the Flood Control and Prevention section of this summary, and the additional information in the full EDG report, the most feasible location for the additional detention/retention would be east and west of the ditch immediately north of Nobles Pond. Since it has been determined that the development of these areas for additional detention/retention does not resolve current flooding issues, while feasible, it is the Engineer's opinion that benefits from this project item do not likely exceed estimated costs.

The Petitioner requested that if additional detention/retention upstream for control of sedimentation entering Nobles Pond is not available, that implementation of the Forebay Expansion and Restoration Plan be considered. Task One of the proposed plan was modification and inlet stabilization of the existing forebay. This action was addressed in the above Dredging section.

Final Summary

After evaluation and review of the requested action of the Petitioner, it is the opinion of the Engineer that the maintenance and repair of the ditch and the existing forebay expansion/improvement are the only improvement items in which the benefits from the project are likely to exceed the estimated costs. The estimated cost for this work is \$233,000 for the channel/bank improvement, \$75,000 for the inlet channel restoration, and \$110,000 for the forebay expansion, for a total estimated project cost of \$418,000.

Section 1 Summary of the Petition

The Villages Association, Inc. (Petitioner), has filed a petition with the Stark County Board of Commissioners pursuant to O.R.C. Chapter 61 requesting improvement of the Rudy Friedman Ditch and Nobles Pond. The Second Amended Petition (dated June 10, 2020) (see Appendix A) presents the following statements:

1. The construction of the improvements for Nobles Pond are necessary, will benefit the petitioners, and will be conducive to the public welfare.
2. The County sanctioned Foxchase and Greenbrier developers in the 1970's to use Nobles Pond, a glacial moraine pond with only underground drainage, as their retention basin.
3. The Villages of Nobles Pond, Carrington, and the Meadowlands, all with runoff into the Rudy Friedman ditch, were being planned in the beginning the 1980's. The County provided a 40-inch outlet pipe from Nobles Pond to the Timken Farm Pond south of the Nobles Pond development to accommodate the increase water runoff that would come as these developments matured.
4. The design of retention ponds to control storm water runoff from these developments the County failed to apply the United States Department of Agriculture's recommendation of 6 to 1 and not to exceed 40 to 1 desired watershed to retention/detention basins ratios. Nobles Pond/watershed ratio is 145 to 1, which is resulting in rapid sedimentation of Nobles Pond and also water quality enrichment causing algae blooms.
5. The retention/watershed storm drainage system was not properly designed (based upon the referenced 1931 USDA design recommendations) and it requires constant maintenance by the Stark County Engineers in order for it to perform according to its intended use.
6. With the ongoing use and abuse of the Rudy Friedman Ditch and Nobles Pond for a storm water retention basin it is now necessary to take steps to construct and improve the Rudy Friedman Ditch and Nobles Pond. This work includes, but is not limited to:
 - a. Flood prevention
 - b. Maintenance of Rudy Friedman Ditch
 - c. Dredging the pond, and
 - d. Installing adequate detention/retention basins to dealing with the significant flows into the pond from the 1700 acres north of Nobles Pond (the watershed boundary is presented in Figure 1).

7. Benefitting parcels of land include members of the Nobles Pond Drainage Authority (300 acres south of Fulton Drive NW), and all properties north of Fulton Drive NW on the Rudy Freidman Ditch which include Greenbrier Hills, Foxchase, Briarwood, a small portion of Carrington, Greenridge Place, Meadowlands, and property owned by Jackson Schools and other commercial properties (the location of the subdivisions within the watershed are presented in Figure 2).
8. If the County finds that there is inadequate acreage available to add additional detention/retention to control the sedimentation of Nobles Pond, they implement the EnviroScience Forebay Expansion & Restoration Plan (Project Number 11440 dated 08/22/18) (Appendix A).
9. Also, when necessary, dredge Nobles Pond to maintain a depth greater than a minimum 2-3 feet.

A Viewing of the proposed improvements (O.R.C. 6131.07) was held for the Nobles Pond Ditch Improvement Petition on June 24th 2020 at 9:00 am. Owners of land encompassed within the described course in termini of the proposed improvement as listed in the Petition were given the opportunity to speak at the Viewing. Appendix A includes a document and associated figure that presents the speaker's name, address, and comments that were related to the pond, the watershed boundary, or the Rudy Freidman Ditch.

Section 2 Purpose of the Preliminary Engineering Report

According to Ohio Revised Code (ORC) 6131.09, the County Engineer shall prepare a preliminary estimate of the cost of the proposed improvement(s) as submitted by the petition. The County Engineer shall file at the first hearing, as a guide to the commissioners and the petitioners, a preliminary report including a preliminary estimate of cost, a comment on the feasibility of the project, and a statement of opinion as to whether benefits from the project are likely to exceed the estimated cost.

The PE Report shall list all factors apparent to the engineer, both favorable and unfavorable to the proposed improvement, so that the petitioners may be informed as to what is involved. In addition to reporting on the improvement as petitioned, the engineer may submit alternate proposals to accomplish the prayer of the petition.

The Stark County Commissioners may require the County Engineer to file any additional preliminary reports, of whatever nature, that in the opinion of the board will serve as a guide to the board and the petitioners in deciding whether to proceed with the proposed improvement.

Section 3 Background Information

3.1 Subdivisions and Subdivision Regulations

The earliest residential development in the Nobles Pond watershed was in 1979, and therefore fell under the 1978 Stark County Subdivision Regulations (1978 Regulations). Section 620 of the 1978 Regulations was the controlling section and states: “Subdivisions shall be protected from flood hazard and inundation by storm water. Existing water courses entering the subdivision shall be received and discharged from the subdivision as nearly as possible in the manner which existed prior to the construction of the subdivision. Runoff originating in a subdivision should be drained to an adequate outlet. This termini location will be approved by the County Subdivision Engineer and will consist of a ditch, stream, storm sewer, or approved retention basin, having capacity sufficient to accommodate runoff from the subdivision.” There was no specific quantified detention/retention requirement. In 1979, the Greenbrier and Fox Chase Subdivisions were pursued through the Regional Planning Commission (RPC) process, were built without detention and no specific detention was required as part of that process. The County RPC did not consider, approve or sanction the use of Nobles Pond for that purpose.

Detention requirements in the County were implemented sporadically from 1978 until 2001 when it was introduced as an administrative issue by the Stark County Subdivision Engineer. This was formalized with revised Subdivision Regulations in 2005 and was included in Section 620 of the 2007 update. Storm water runoff control requirements were revised to be: “The peak flow in storm water from the developed site at an appropriately selected point of analysis on the earth’s surface shall not exceed the peak flow of storm water from the pre-developed site at the same point of analysis for the same year frequency storm. This requirement applies to all storms with a frequency of 100 years or less.”

The petitioner references a 1931 United States Department of Agriculture’s recommendation of 6 to 1 and not to exceed 40 to 1 desired watershed to retention/detention basins ratios. This ratio was developed to regulate practices on agricultural areas and was not intended to address commercial and/or residential developments. Commercial and residential developments are regulated by subdivision regulations in place at the time of their design and approval for construction and are not governed by recommendations for retention/detention designed for agricultural land.

3.2 Nobles Pond Outlet Design

In August 1989, Hammontree and Associates, Ltd prepared a document entitled “Nobles Pond Watershed Drainage Analysis” (see Appendix B). These calculations determined that the Nobles Pond upstream watershed encompassed 1682 acres and that the desired water elevation of Nobles Pond was 1057 feet (which was the an average water surface elevation prior to any upstream development). The planned lowest building elevation next to the pond was stated to be 1070 feet with the planned lowest building basement elevation identified as 1063 feet. According to the study there were approximately 92 acre-feet of storage available below an elevation of 1063 feet before proposed residential basements would flood. The 25-year peak discharge was calculated to be 740 cubic feet per second (cfs) and the 100-year peak discharge was 894 cfs. The maximum height of ponding above the outlet pipe invert of 1057 feet during a 100-year storm event was calculated to be 1069.9 feet. The proposed ground elevation in building areas around Nobles Pond was stated to be 1074 feet. Stark County topographic information obtained in 2016 shows the maximum ground elevation at some residences adjacent to the pond is actually 1070 feet (see Figure 3).

In 1991, Buckeye Consulting Services performed a Hydrologic Analysis of the proposed Nobles Pond outlet (September 10, 1991) to determine the capacity of the proposed storm drainage outfall from the pond which at the time did not have an outlet (see Appendix B). The outlet structure was recommended to be a 48-inch diameter reinforced concrete pipe (RCP) having a minimum slope of 0.2%. The upstream invert of the pipe was to be set at an elevation of 1057.0 feet and the study concluded that a 50-year peak discharge would pass through the pond at a maximum water surface elevation of 1068 feet. In 1991 Hammontree and Associates, Ltd prepared a plan and profile for the Nobles Pond outlet pipe. These plans show that the invert of the 48-inch diameter RCP was installed at an elevation of 1057.91 feet rather than the 1057.0 feet presented in the 1991 calculations.

In 1993, Hammontree and Associates, Ltd prepared some additional hydrologic and hydraulic calculations of the Nobles Pond outlet (see Appendix B). These calculations revised the 25-year and 100-year pond inflow peak discharges to 808 CFS and 996 CFS respectively. The 48-inch diameter RCP ends at a concrete headwall approximately 440 feet to the southwest of Nobles Pond Drive NW where it discharges into 597 feet of trapezoidal ditch. The ditch then flows into 600 feet of 48-inch diameter RCP before discharging into another ditch that ultimately flows to Timken Lake. Results of

this analysis showed that a 25-year peak discharge would have a maximum water surface elevation of 1065.3 feet and a 100-year peak discharge would reach a maximum elevation of 1067.0 feet.

3.3 Existing Watershed, Ditch, and Pond Conditions

3.3.1 Watershed

The existing watershed contributing stormwater runoff to Nobles Pond (Figure 1) was determined to be approximately 1593 acres in extent. The watershed is primarily developed with roads and residential properties, but does contain some commercial properties, agricultural land, woods, and limited open space. The watershed is estimated to contain approximately 453 acres (28.5%) of impervious surface.

3.3.2 Rudy Freidman Ditch

Storm water runoff from the watershed concentrates into the Rudy Friedman Ditch, which has an upstream terminus near Portage Street and a downstream outlet into Nobles Pond. The Plat of the Rudy Friedman Ditch dated November 8, 1932 (Plat) states that the ditch was created by a petition filed and granted with Jackson Township in 1913. The plat shows that the main trapezoidal ditch section had an 18-foot bottom width and 1:1 (h:v) side slopes. Two laterals of the ditch located in the northern part of the watershed immediately south and west of Portage Street and south of Rob Street NW respectively had the same 18 foot bottom width however the side slopes were constructed at 1.33:1. The downstream terminus of the Rudy Friedman Ditch as shown on the Plat was 705 feet southeast of Wales Avenue NW. The unplatted portion of the ditch between the upstream section and Fulton Drive NW is located within easements included in the adjoining subdivision plans. The section south of Fulton Drive NW to Nobles Pond does not appear to be within any recorded easements. This report considers the unplatted portion of the ditch between the upstream section and Nobles Pond to be a portion of the Rudy Friedman Ditch drainage.

The existing configuration of the Rudy Friedman Ditch can still be characterized as a trapezoidal channel with a relatively flat bottom and uniform 1:1 bank slope. The channel bottom contains bedload material that ranges from fine sediment in the flatter portions of the ditch adjacent to the Jackson Middle School (northwest of Wales Road) and the agricultural field (south of Portage Street

and east of Arlington Road) to gravel and cobble size bedload material in the remainder of the ditch.

The channel banks of the Rudy Friedman Ditch are generally vegetated with mature trees and smaller undergrowth material. Environmental Design Group and County staff walked the entire length of the Rudy Friedman Ditch to observe the conditions of the ditch. Photographs from this site walk and a log of the observations are located in Appendix C. Substantial areas of erosion were not observed however localized toe erosion (bottom of the bank) was observed along the ditch primarily in areas south of Fulton Drive NW (Figure 4). Toe erosion along the channel banks on the Rudy Friedman Ditch north of Fulton Drive NW was limited in length and located sporadically along the ditch. Access to these locations to complete any improvements would require the disturbance or removal of existing riparian trees and understory vegetation that are currently holding the upper portions of the 1:1 channel bank in place.

3.3.3 Nobles Pond

Figure 3 shows existing elevations (obtained in 2016) around Nobles Pond. These elevations show the limits of detention and inundation provided by the pond at each of the elevations. The detention elevations range from 1057.9 feet (which corresponds to the invert of the 48-inch RCP outlet pipe) to a maximum ponding elevation of 1070 feet. The existing trail along the northeastern portion of Nobles Pond is at an elevation of 1066 feet (which is slightly below the calculated 25-year water surface elevation as described later in this section). The construction of the trail at this elevation isolated the field to the north of the pond and east of the ditch which previously had provided detention volume between elevations 1064 and 1066 feet. The current configuration of the trail in this location prevents the utilization of the field for storage until the trail is overtopped at an elevation of 1066 feet. Figure 3 also shows the limits of ponding that could occur to the north along the Rudy Friedman Ditch at different levels of detention in Nobles Pond.

Figure 4 shows elevations around the pond near the residential properties closest to the perimeter of the pond. Figure 4 shows that the residences along the eastern perimeter of the pond are at elevations above 1070 feet. The residences along the southern boundary of the pond have elevations that range from a lower level elevation of 1065 feet at the residence at the end of Sweet William Circle NW to between 1067 feet and 1068 feet for the remaining four residences to the west. It should be noted that the elevations of improvements such as the walls constructed in the rear yards of the residences that may isolate a residence from inundation by the pond are not reflected in the 2016 county topographic

information.

EDG created a watershed rainfall runoff model of the Nobles Pond contributing watershed (Appendix D). The watershed model incorporates the impervious area and land use present in the existing contributing watershed. The model does not include any individual detention basins within the subdivisions of the watershed however the model does incorporate the existing impervious surface created by those developments. Therefore, the model can be considered conservative as it incorporates the impervious surface impacts to the quantity and rate of the stormwater runoff generated by those subdivisions, but does not account for any runoff reduction that might be provided by existing detention basins. Nobles Pond was modeled as a storage area using the detention elevations shown on Figure 3 and the existing 48-inch RCP outlet pipe at an invert elevation of 1057.9 feet. The storage volumes provided from the water surface (elevation 1057.9 feet) to each of these elevations were calculated for Nobles Pond as listed in Table 1 below.

Table 1. Noble Pond Estimated Storage Volume

Elevation (feet)	Provided Storage (acre-feet)
1057.9	0
1058	1
1060	30
1062	62
1064	97
1066	139
1068	192
1070	261

The watershed model generated runoff hydrographs for the 1-year through the 100-year, 24-hour duration design storm events and then routed these hydrographs through Nobles Pond using the calculated detention volumes and 48-inch RCP outlet pipe. Table 2 shows Nobles Pond peak inflow and peak outflow discharges and the maximum water surface elevation calculated by the model during each of the design storm events.

Table 2. Noble Pond Peak Flows and Max WSE

Storm Event	Peak Inflow (cfs)	Peak Outflow (cfs)	Max WSE (ft)
1-year	109	30	1059.74
2-year	183	54	1060.58
5-year	319	84	1062.15
10-year	452	96	1063.85
25-year	671	110	1066.38
50-year	868	121	1068.31
100-year	1,100	133	1070.11

The maximum water surface elevations determined by the model are similar to the design elevations calculated by Hammontree in 1989 and Buckeye Consulting Services in 1991. The model output shows that lowest floor of the residence at the end of Sweet William Circle NW potentially floods between a 10-year and 25-year, 24-hour duration design storm event while the remaining four residences to the west along the pond potentially flood between a 50-year and 100-year, 24-hour design storm event.

3.3.4 Recent Dredging of Nobles Pond

In August of this year the Petitioner provided the following summary of the dredging activities of Nobles Pond completed this summer (see Appendix A). The dredging strategy and plan was to lower the pond water level 3 feet using a diesel-powered pump and dredge all visible sandbars that appeared above the waterline including the following:

1. At the drainpipe from the Nobles Pond Woods and Meadow inlet drainpipe in the peninsula area as it enters Nobles Pond.
2. A very large sandbar in the peninsula area of Nobles Pond where the Rudy Freeman Ditch enters the pond.
3. Sandbars along the south shoreline in the vicinity of the 48-inch diameter outlet pipe, and
4. Along the south shoreline at the inlet pipe from the Farms.

By Friday July 31, 2020 the dredging in the peninsula area (Items 1 & 2 above) was completed using a long reach backhoe. The dredged sediment material was accumulated on the peninsula area and then transferred to a spoil area on the vacant land north of the trail bridge. The peninsula land area

needs to dry out and the plan of the owner is in the Spring of 2021 to put rocks around the shoreline of the peninsula, plant trees, and do landscaping on the peninsula. The dredged sludge deposited on the vacant land north of the trail bridge will be allowed to dry out over the winter (the Petitioner did not provide details on the ultimate disposal of this dredged material). The dredging along the south shoreline (Items 3 & 4 above) in the vicinity of the outlet pipe and the inlet pipe from the Farms will be done with a crane mounted barge this fall. The cost for the dredging as of August 4, 2020 was approximately \$50,000 (for Items 1 and 2 above). The dredging of is being paid for from the cash reserves of the Nobles Pond Drainage Authority which collects \$20,000 per year through assessments from its members. The last dredging of Nobles Pond occurred in 2000.

Section 4 Project Alternatives

4.1 Flood Control and Prevention (Including Retention/Detention)

In review of flooding issues within the petition area, the only reported flooding is of the lower levels of several residences and backyards located along the south shoreline of Nobles Pond along Sweet William Circle NW. Review of records and discussions with Stark Soil and Water and Jackson Township did not reveal any reports of significant flooding along the limits of the ditch. Nobles Pond is a natural glacial moraine pond that naturally drained through infiltration. As land within the watershed was developed for residential and commercial use, a manmade outlet was designed and constructed to aid in anticipated increased runoff associated with the development of the Nobles Pond residential and commercial areas. The outlet is a 48-inch diameter concrete pipe with an invert elevation of 1057.9 feet and open channel that leads to the Timken farm and pond south of Nobles Pond.

Review of topographic mapping of the area and discussions with the developer of the allotment, indicates that the houses in this area were built with portions of the residences below the anticipated pond level for a storm between 10-year and 25-year frequency. The other residences adjacent to the pond were built above anticipated flooding levels.

This watershed has a limited amount of land available for additional detention/retention. The most practical location would be to construct two additional storage (detention basins) immediately north of the pond on commercial parcels currently owned by the Aultman Health Foundation (west of the ditch) and Marketplace at Nobles Pond Development Co. (east of the ditch). Regrading these parcels into two basins connected to the ditch and Nobles Pond would increase potential storage for large rainfall events and lower the anticipated pond water surface elevation during storm events. The approximate area impacted by the conceptual grading developed for this area is shown in Figure 5. The proposed grading would also lower the top of the ditch bank adjacent to the basins, which would allow water to enter these areas during smaller events.

It is anticipated that these new detention basins would be hydraulically connected to the Rudy Freidman Ditch and Nobles Pond using culverts, but would not change the extent of the normal water surface elevation (1057.90 feet) within Nobles Pond. This approach would allow the system of basins

to ultimately function as if it were a single basin that is controlled by the existing 48-inch RCP outlet pipe. The grading increases the total potential flood storage volume, as measured from 1057.90 feet to 1070 feet, to approximately 341 acre feet. Currently, Nobles Pond already provides an estimated 261 acre feet of storage within this elevation range; therefore, the amount of storage would increase by 80 acre feet.

The watershed model created for this report was used to determine the impacts of this additional flood storage. The model indicates that this increased storage could reduce the maximum water surface elevation (WSE) of Nobles Pond to 1064.5 feet during the 25-year design storm event. This reduction in WSE could reduce the frequency at which the lower level of the residence at the end of Sweet William Circle NW is flooded and also reduces the amount of inundation at the rear yards of the other residences along the southern and eastern perimeter of Nobles Pond. According to the 2016 elevation data, flooding of the lower level of the residence at the end of Sweet William Circle NW would still begin to occur somewhere between the 25-year event and 50-year event. Table 3 compares the existing conditions maximum water surface to the maximum water surface elevation obtained as a result of the increased flood storage.

Table 3. Nobles Pond Maximum WSE with Increased Detention

Storm Event	Ex Max WSE (ft)	Pr Max WSE (ft) [difference]
1-year	1059.74	1059.43 [-0.31]
2-year	1060.58	1060.09 [-0.49]
5-year	1062.15	1061.23 [-0.92]
10-year	1063.85	1062.41 [-1.44]
25-year	1066.38	1064.48 [-1.90]
50-year	1068.31	1066.31 [-2.00]
100-year	1070.11	1068.30 [-1.81]

4.2 Maintenance of the Rudy Friedman Ditch

Figure 6 shows the location of toe and bank erosion along the Rudy Friedman Ditch between Fulton Drive NW and Nobles Pond. While some of these locations are limited to lengths of less than 100 feet, there are approximately 10 locations totally in this area that have toe or bank erosion on one or both sides of the ditch. This reach of Rudy Friedman Ditch between Fulton Drive NW and the pond

appears to be the most immediate and direct source of sediment to the pond. The areas of erosion all have mature vegetation on the upper portions of the banks and established roots that are being undermined by the toe erosion.

These areas of bank and toe erosion could benefit from bank improvements. A project in this area would include 700 linear feet of bank and toe erosion repair to reduce the source of sediment contributions Nobles Pond. These improvements would include the installation of compacted backfill material on the eroded slopes, toe armor stone at the bottom of the channel bank sized to resist the ditch flow velocities calculated by the watershed model, and seeding and planting on the improved portions of the bank. Access to this area to perform these improvements is less disruptive than it would be through the residential properties to the north of Fulton Drive NW.

4.3 Dredging of Nobles Pond

The Petitioner proposes that sedimentation within Nobles Pond is contributing to flooding along the perimeter of the pond. In addition, the influx of sediment is contributing to water quality enrichment and algae blooms. According to the Petitioner, when the Nobles Pond Homeowners Association (HOA) took over management of the pond, the shallowest areas were 2 to 3 feet deep and in the deepest it was 12 to 15 feet. In recent years, prior to the recently completed pond dredging and forebay improvements, the deepest area of the pond was 10 to 12 feet deep and ducks were walking at the pond surface in some areas of the pond.

The depth of sediment below the water surface elevation in Nobles Pond does not impact the ability of the pond to detain stormwater runoff from the upstream contributing watershed. The detention volume or storage capacity of the pond is the volume of the pond available above the normal water surface elevation which is controlled by the invert of the 48-inch RCP outlet pipe. The levels of inundation or flooding around Nobles Pond are controlled by the amount of volume available to detain water above the normal water elevation and is not dependent on the level of sediment present below the water surface. Therefore, dredging the pond or reducing the sediment contributions to the pond will not impact the level of inundation or flooding around the pond.

The shallow water depths caused by the accumulation of sediment can cause water quality issues reported in the pond (algae blooms, low dissolved oxygen and elevated temperatures). However, these

water quality issues are not being transported very far downstream even if the dredging of the sediment in the pond is not completed on a regular basis. The pond outlet runs through culverts and ditches in the suburban developed area south of Nobles Pond. From there, the outlet daylights into a ditch in a farm field southwest of Nobles Pond. Roughness along the bottom of the ditch segments will help aerate the water discharged from the pond. As the ditch enters forest cover further to the southwest, the water should be cooled by the shading effect of the overarching trees. Most phosphorus reaches water bodies bound to silt and clay particles. Many of these would likely settle out along the discharge route before reaching Timken Pond. Thus, it is unlikely that substantive water quality problems are being carried downstream from Nobles Pond.

The dredging intent would be to lower the pond water level up to 3 feet and use a combination of a long reach backhoe or other equipment operated on land from the edge of the pond and barge mounted equipment to dredge the top 3 feet of pond sediment. The dredging will focus on areas around the perimeter of the pond where the top of the sediment is 3 feet or less from the normal water level as shown on the bathymetric map provided by the Petitioner.

Section 5 Evaluation of the Benefits/Costs of Project Alternatives

Ohio Revised Code §6131.01(F) defines “benefit” for purposes of improvements under the petition process. “Benefit(s)” means advantages to land and owners, to public corporations as entities, and to the state, resulting from drainage, conservation, control, and management of water; and environmental, wildlife, and recreational improvements. Factors relevant to whether such advantages result include:

- The watershed or entire land area drained or affected by the improvement
- The total volume of water draining into or through the improvement and the amount of water contributed by each landowner
- The use to be made of the improvement by any owner, public corporation, or the state.

“Benefit(s)” include any or all of the following factors:

- Elimination or reduction of damage from flood
- Removal of water conditions that jeopardize public health, safety, or welfare
- Increased value of land resulting from the improvement
- Use of water for irrigation, storage, regulation of stream flow, soil conservation, water supply, or any other purpose incidental thereto
- Providing an outlet for the accelerated runoff from artificial drainage whenever the stream, watercourse, channel, or ditch under improvement is called upon to discharge functions for which it was not designed by nature; it being the legislative intent that uplands that have been removed from their natural state by deforestation, cultivation, artificial drainage, urban development, or other man-made causes shall be considered as benefited by an improvement required to dispose of accelerated flow of water from the uplands.

5.1 Flood Control and Prevention

The most practical solution would be to construct two additional storage (detention/retention) basins immediately north of the pond on commercial parcels currently owned by the Aultman Health Foundation (west of the ditch) and the Marketplace at Nobles Pond Development Co. (east of the ditch). By regrading these parcels into two basins connected to the ditch and pond would increase potential storage for large rainfall events and lower the pond water surface. While this option would reduce the frequency of lower level flooding (between a 25 year and 50-year event) and back yard inundation for the referenced residences it would not eliminate the flooding.

Increasing flood storage capacity in this portion of the watershed has both advantages and disadvantages when compared to placing detention/retention basins at additional points upstream in the watershed.

The favorable factors include:

- Reduction of damage from flood. Additional detention would lessen the frequency of flooding of the lower level of the residence at the end of Sweet William Circle NW and the level of rear yard inundation of the other residences along the southern and eastern perimeter of Nobles Pond.
- This area has the largest unused open space with the least amount of wooded area.
- There is existing stormwater infrastructure in this area (Nobles Pond and its outlet).
- Discussions with County and Soil and Water Conservation District staff and Jackson Township confirm they have not received reports of significant flooding north of Fulton Drive NW.

The unfavorable factors include:

- The loss of potentially developable land area near existing commercial and institutional developments.
- Relative high expense of the land due to the development potential of the parcels.
- Additional basins would not reduce peak flows north of Fulton Drive NW and therefore, would not resolve/help any future flooding or erosion issues north of Fulton Drive NW.

The estimated cost of the proposed additional basins would be \$8,200,000 and includes design, construction and land acquisition costs. It is the opinion of the Engineer that while the project is feasible, the fact that this work would only partially benefit a few residences and not completely eliminate their potential of lower level flooding, the benefits are not likely to exceed the estimated costs of the improvements.

5.2 Maintenance on Rudy Friedman Ditch

Staff from EDG and the County walked and inspected the length of the channel. The channel bottom contains material that ranges from fine sediment in the flatter portions of the ditch along the Jackson Middle School and along the agricultural field south of Portage Street to bedload material that includes gravel and cobble size material in the remainder of the ditch. The banks of the ditch are generally

vegetated with mature trees and smaller undergrowth material.

Large or extensive areas of substantial erosion were not observed however there were localized areas of toe erosion with the most significant areas being located south of Fulton Drive NW (see Figure 6). This section appears to be the most significant and direct source of sediment reaching the pond. These areas of erosion all have mature vegetation on the upper portions of the banks with established roots that are being undermined by the toe erosion.

These areas of erosion could benefit from bank improvements. The bank improvements would include work on both banks along the existing erosion areas shown in Figure 6. The proposed improvements would include the installation of compacted backfill material with matting on the eroded slopes, toe armor stone at the bottom bank sized to resist anticipated flow velocities, and seeding and plantings on the improved portions of the bank. The estimated length of the improvements is approximately 970 lineal feet.

The favorable factors include:

- Reduction of sediment contributions to Nobles Pond from the most significant and direct source of sediment reaching the pond from the Rudy Freidman Ditch
- Reduces the potential of future toe and bank erosion and the possible loss of adjacent developable land

The unfavorable factors include:

- Does not reduce sediment contributions to Nobles Pond from the Rudy Freidman Ditch north of Fulton Drive NW
- Would result in some loss of mature trees along the ditch

The estimated costs of these ditch bank improvements is \$233,000 and includes the design, construction, permitting, and any easement/access costs. It is the opinion of the Engineer that the project is feasible and that the benefits of the proposed ditch improvement likely exceeds the costs.

The Petitioner requested that the EnviroScience Upstream Inlet Channel Restoration Concept be implemented by the County if detention/retention upstream is not practical. The Upstream Inlet Channel Restoration Concept includes adding section of rock to the Rudy Freidman Ditch up to Fulton Road NW to create pool areas to help capture sediment that is currently depositing in the forebay.

The favorable factors include:

- Pools would capture sediment contributions to Nobles Pond from the most significant and direct source of sediment reaching the pond from the Rudy Freidman Ditch
- Pools would capture sediment contributions to Nobles Pond from the Rudy Freidman Ditch north of Fulton Drive NW

The unfavorable factors include:

- Pools would require future maintenance to remove captured sediment

The estimated cost for the above improvement is \$75,000 and includes design, construction, permitting, and any easement/access costs and would be completed in conjunction with the bank improvements along the ditch. It is the opinion of the Engineer that the project is feasible and that the benefits of the proposed improvement likely exceeds the costs.

5.3 Dredging of Nobles Pond

It is important to note that the amount of sediment within the pond does not improve the ponds ability to handle rain/flood events (i.e. the ponds ability to handle storm flows is solely based on the normal water level of the pond and the storage area above the normal water level). Therefore, dredging does not improve the flooding issues around the pond.

Sedimentation of a pond can affect water quality issues (algal blooms, elevated water temperatures, etc.) within the pond. These issues along with shallow water could be considered aesthetic issues and primarily affect those property owners in close proximity to or users of the private trail around the pond. This is acknowledged in the stated intent of the “Nobles Pond Private Drainage District Agreement” where it says that the parties put in place the District “for the purposes of maintaining the physical integrity and quality of Nobles Pond as well as the inlet and outlet structures supporting the Pond.”

The favorable factors include:

- This dredging work benefits the properties located along the perimeter of Nobles Pond and the parcels within Nobles Pond Private Drainage District.
- Potentially improves the water quality of Nobles Pond

The unfavorable factors include:

- Dredging will not improve overall drainage efficiency or capacity of the pond or ditch for this

watershed.

The estimated cost for dredging up to 3 feet of sediment in areas around the perimeter of the pond where the top of the sediment is 3 feet or less from the normal water level as shown on the bathymetric map provided by the Petitioner is \$1,150,000 and includes construction, permitting and disposal of the dredged material. It is the opinion of the Engineer that while the project is feasible, the benefits are not likely to exceed the estimated project costs.

The Petitioner requested that the EnviroScience Forebay Expansion be implemented by the County. The Forebay Expansion Plan includes the removal of approximately 175 cubic yards of sediment, importing rock to raise the invert elevation of the outlet of the forebay approximately 1 foot, and the placement of rock approximately 100 feet along the existing inlet path towards the pond to transition the added one foot of elevation over a 1% slope.

The favorable factors include:

- Reduction of sediment contributions to Nobles Pond from all upstream segments of the Rudy Freidman Ditch
- Potentially lessens the frequency of any future dredging of the pond

The unfavorable factors include:

- Would require additional future maintenance to remove larger volumes of captured sediment from the forebay

The estimated cost for the Forebay Expansions Plan is \$110,000 and includes design, construction, permitting, and disposal of the dredged material. It is the opinion of the Engineer that the project is feasible and that the benefits of the improvement likely exceed the estimated costs.

Figures

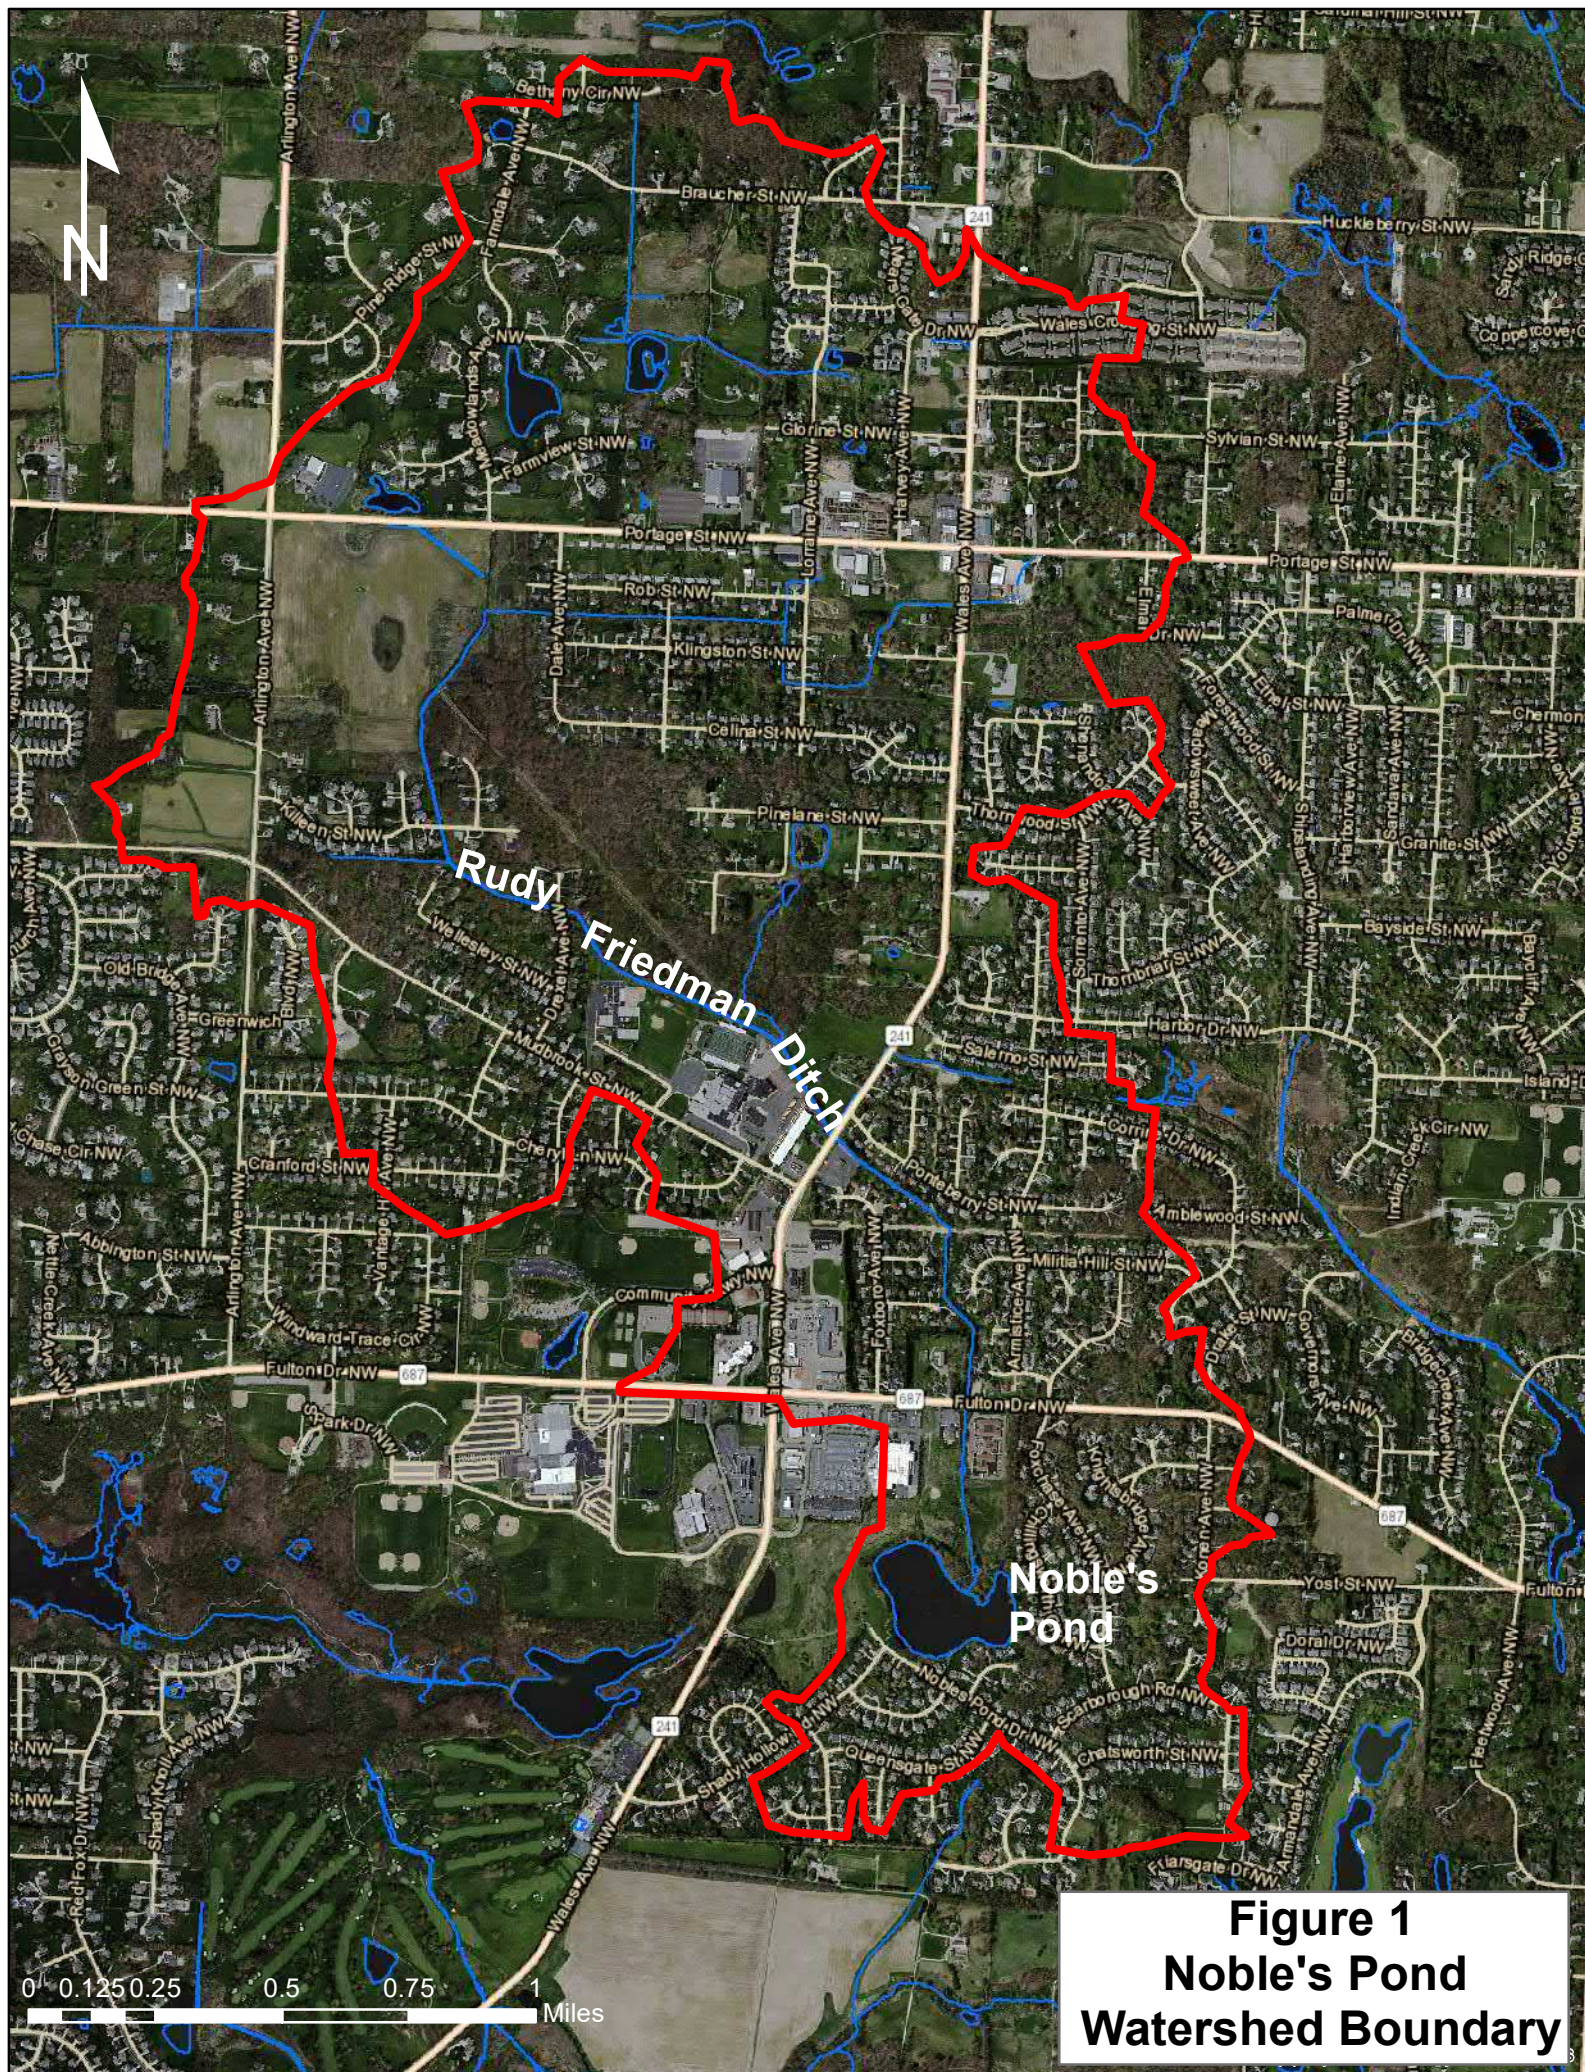


Figure 1
Noble's Pond
Watershed Boundary

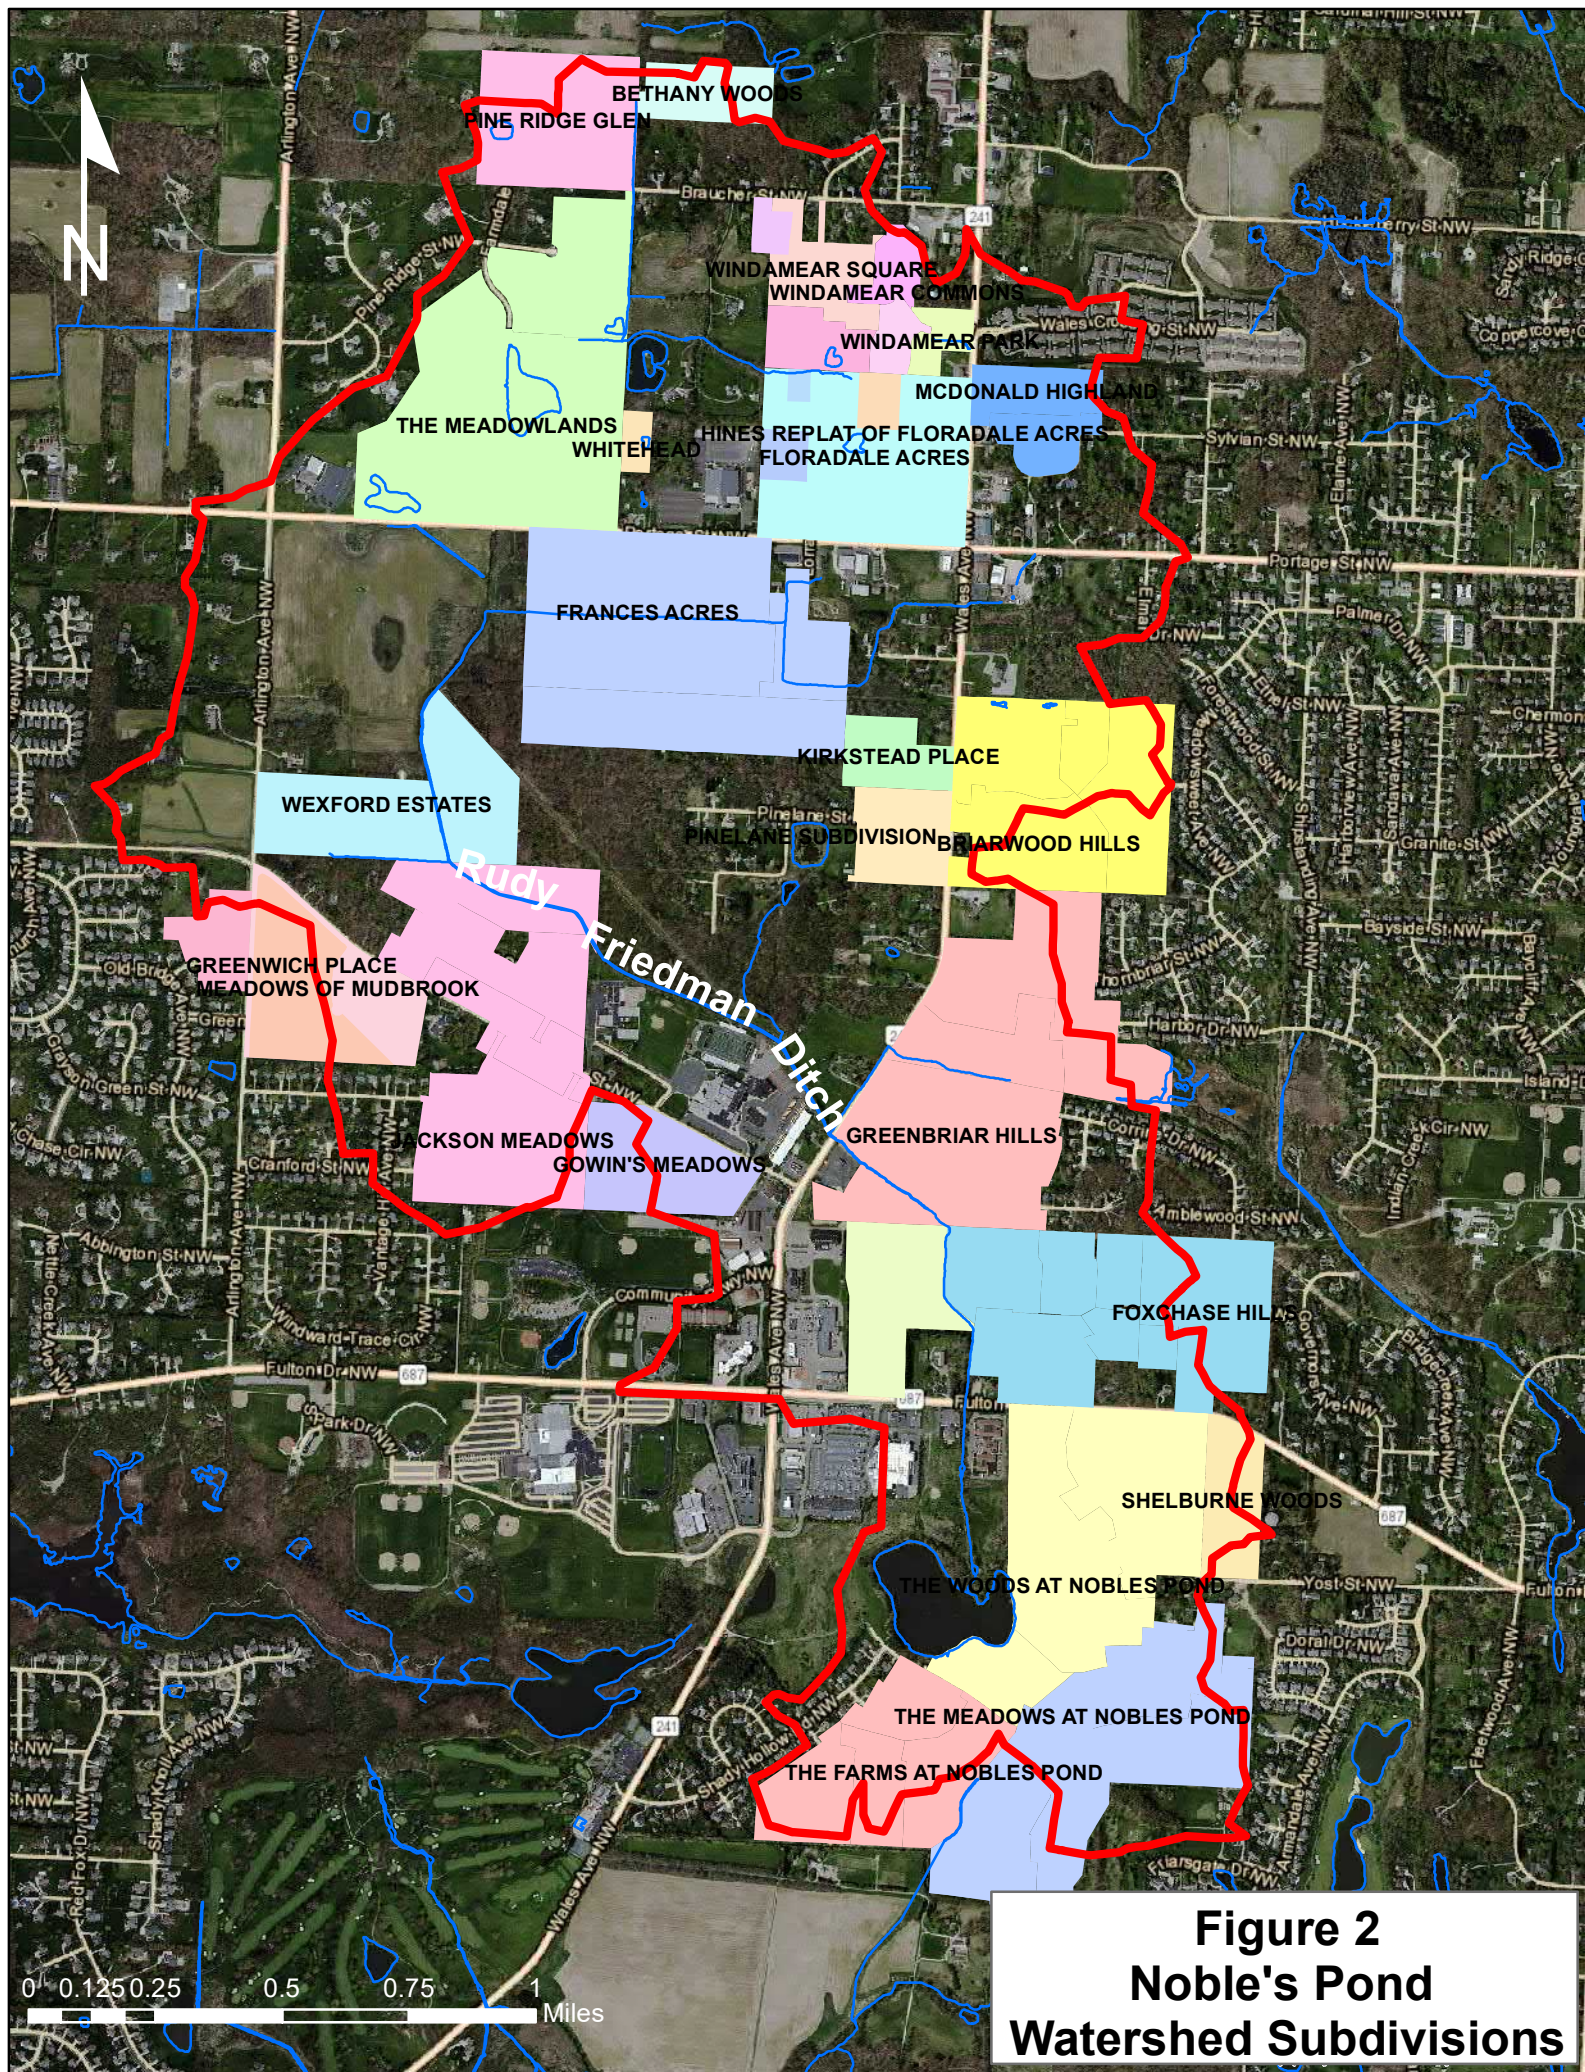


Figure 2
Noble's Pond
Watershed Subdivisions



Fulton Dr NW

687

Foxchase Ave NW

Chillingworth Cir NW

Sweet William Cir NW

Nobles Pond Dr NW

Paddington Down Rd NW

Scarborough

Noble's Pond


Legend

Elevations (feet)

- 1057.9
- 1060
- 1062
- 1064
- 1066
- 1068
- 1070

0 125 250 500 750 1,000 Feet

Figure 3
Noble's Pond
Detention Elevations

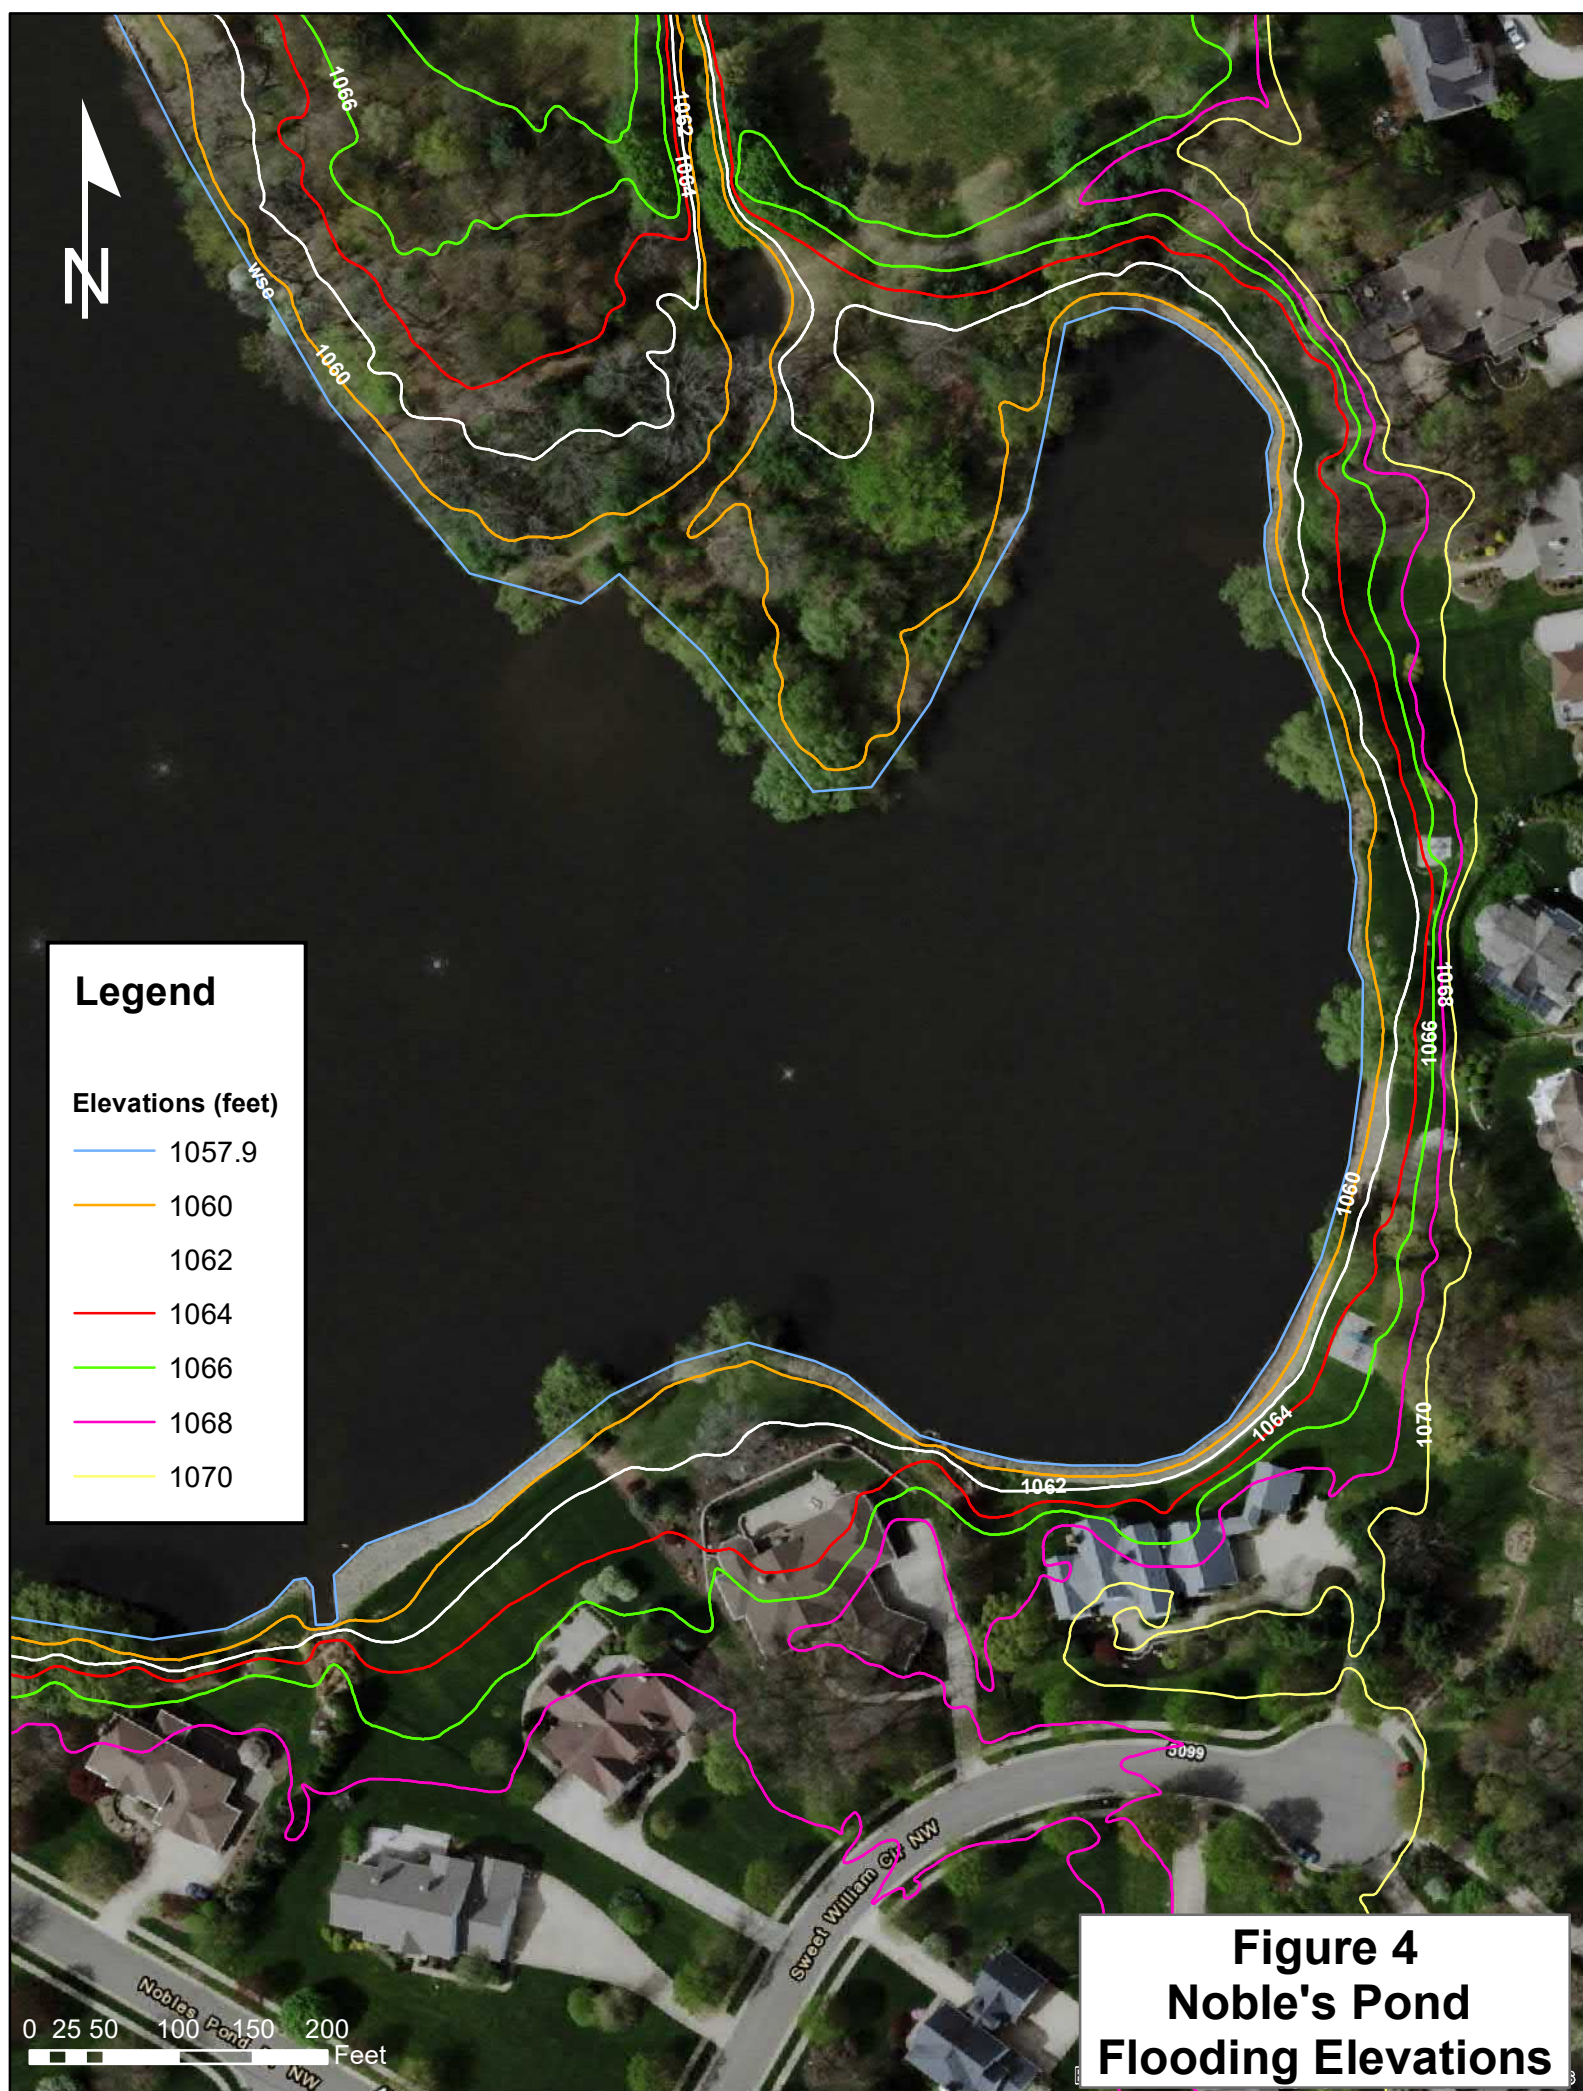

Legend

Elevations (feet)

- 1057.9
- 1060
- 1062
- 1064
- 1066
- 1068
- 1070

Figure 4
Noble's Pond
Flooding Elevations





Figure 6
Rudy Freidman Ditch
Existing Bank Erosion

Appendix A – Second Amended Petition

Resolution

Distribution

Stark County Commissioners

Journal
File
Transcript

Adopted June 10, 2020

Subject **IN THE MATTER OF: RUDY FRIEDMAN DITCH AND NOBLES POND
IMPROVEMENT PETITON**

**ALLOWING A SECOND AMENDMENT OF THE PETITION FOR THE
PROPOSED DITCH IMPROVEMENT**

Commissioner Smith moved for the adoption of the following
Resolution which was seconded by Commissioner Creighton:

WHEREAS, pursuant to Revised Code § 6131.05, this Board has received a second amended petition requesting that should the County find that there is inadequate acreage available to add additional detention/retention to control the sedimentation of Nobles Pond, they implement EnviroScience Forebay Expansion & Restoration Plan, project number 11440 dated 08/22/18, and when necessary, dredge Nobles Pond to maintain a depth greater than a minimum 2-3 feet.

WHEREAS, R.C. § 6131.05 permits the amendment of a ditch improvement petition upon application of any benefiting owner and upon the allowance of the application by the board of county commissioners by order entered on its journal; and

WHEREAS, there appears to be no prejudice regarding time, notice, nor owners who may be involved in these proceedings;

NOW, THEREFORE, BE IT RESOLVED that the amendment to the petition applied for be, and is hereby, allowed.

BE IT FURTHER RESOLVED that the clerk is hereby instructed to enter this resolution in the board's journal and certify a copy hereof to the transcript of proceedings in this matter.

Upon roll call the vote resulted as follows:

Mr. Smith - yes Mrs. Creighton - yes Mr. Regula - yes

C-E-R-T-I-F-I-C-A-T-E

I, the undersigned, hereby certify the foregoing to be a true and correct record of the Resolution adopted by the Board.

Richard Fleury

**SECOND AMENDED PETITION FOR THE CONSTRUCTION OF DITCH
IMPROVEMENTS**

PER ORC 6131.04

2020 JUN -8 PM 2:04

STARK COUNTY
COMMISSIONERS

TO: The Board of County Commissioners
Stark County, Ohio
110 Central Plaza, S., Ste, 240
Canton, Ohio 44702

Now comes the Noble's Pond Board of Directors, who are the representatives of The Villages Association, Inc., who is the owner of the 13 acres pond by Warranty Deed Instrument No. 200301160004612, Parcel No. 1627534, in the Stark County Records.

WHEREAS the petitioners state that the construction of the improvements for Noble's Pond are necessary, will benefit the petitioners, and will be conducive to the public welfare.

WHEREAS the County sanctioned Foxchase and Greenbrier developers in the 1970's to use Nobles Pond, a glacial moraine pond with only underground drainage, as their retention basin.

WHEREAS when The Villages of Nobles Pond, Carrington and the Meadowlands, all with runoff into the Rudy Friedman ditch, were being planned in the beginning of 1980's, the County provided a 40-inch outlet pipe from Nobles Pond to the Timken Farm Pond south of the Nobles Pond development to accommodate the increase water runoff that would come as these developments matured.

WHEREAS in the design of retention ponds to control storm water runoff from these developments the County failed to apply the United States Department of Agriculture's recommendation of 6 to 1 and not to exceed 40 to 1 desired watershed to retention/detention basins ratios, Nobles Pond/watershed ratio is 145 to 1, which is resulting in rapid sedimentation of Nobles Pond and also water quality enrichment causing algae blooms.


WHEREAS the retention/ watershed storm drainage system was not properly designed it requires constant maintenance by the Stark County Engineers in order for it to perform according to its intended use.

WHEREAS the ongoing use and abuse of the Rudy Friedman ditch and Nobles Pond for a storm water retention basin it is now necessary to take steps to construct and improve the Rudy Friedman ditch and Nobles Pond. This work includes, but is not limited to, flood prevention, maintenance of Rudy Friedman ditch, dredging the pond and installing adequate detention/retention basins to deal with the significant flows into the pond from the 1700 acres North of Nobles Pond.

WHEREAS, the course and termini of the proposed improvements are depicted in the map of the pond marked as **Exhibit 1**. The names and addresses of all the owners of the land that the petitioner or the county engineer claims will be benefited or damaged by the construction of the proposed improvement are included in **Exhibit 2**.

WHEREAS the petitioners state that all costs of engineering, construction, and future maintenance will be assessed to the benefitting parcels of land, which include members of the Nobles Pond Drainage Authority (300 acres south of Fulton Drive) and all properties north of Fulton Drive on the Rudy Freeman ditch which include Greenbrier Hills, Foxchase, Briarwood, a small portion of Carrington, Greenridge Place, Meadowlands and property owned by Jackson Schools and other commercial properties (1700 acres).


WHEREAS if the County finds that there is inadequate acreage available to add additional detention/retention to control the sedimentation of Nobles Pond, they implement EnviroScience Forebay Expansion & Restoration Plan, project number 11440 dated 08/22/18 (**Exhibit 3**). Also, when necessary, dredge Nobles Pond to maintain a depth greater than a minimum 2-3 feet.

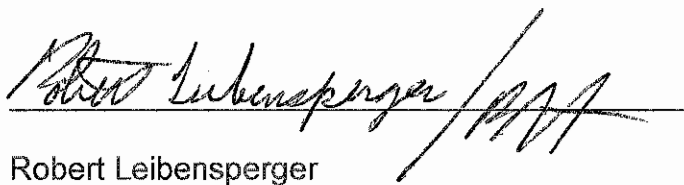A handwritten signature in dark ink, appearing to read "Robert Leibensperger", is written over a horizontal line. To the right of the signature, there are several additional, less distinct handwritten marks.

Robert Leibensperger

The Villages Association, Inc., President

This instrument was prepared by Robert J. Tscholl, Attorney at Law

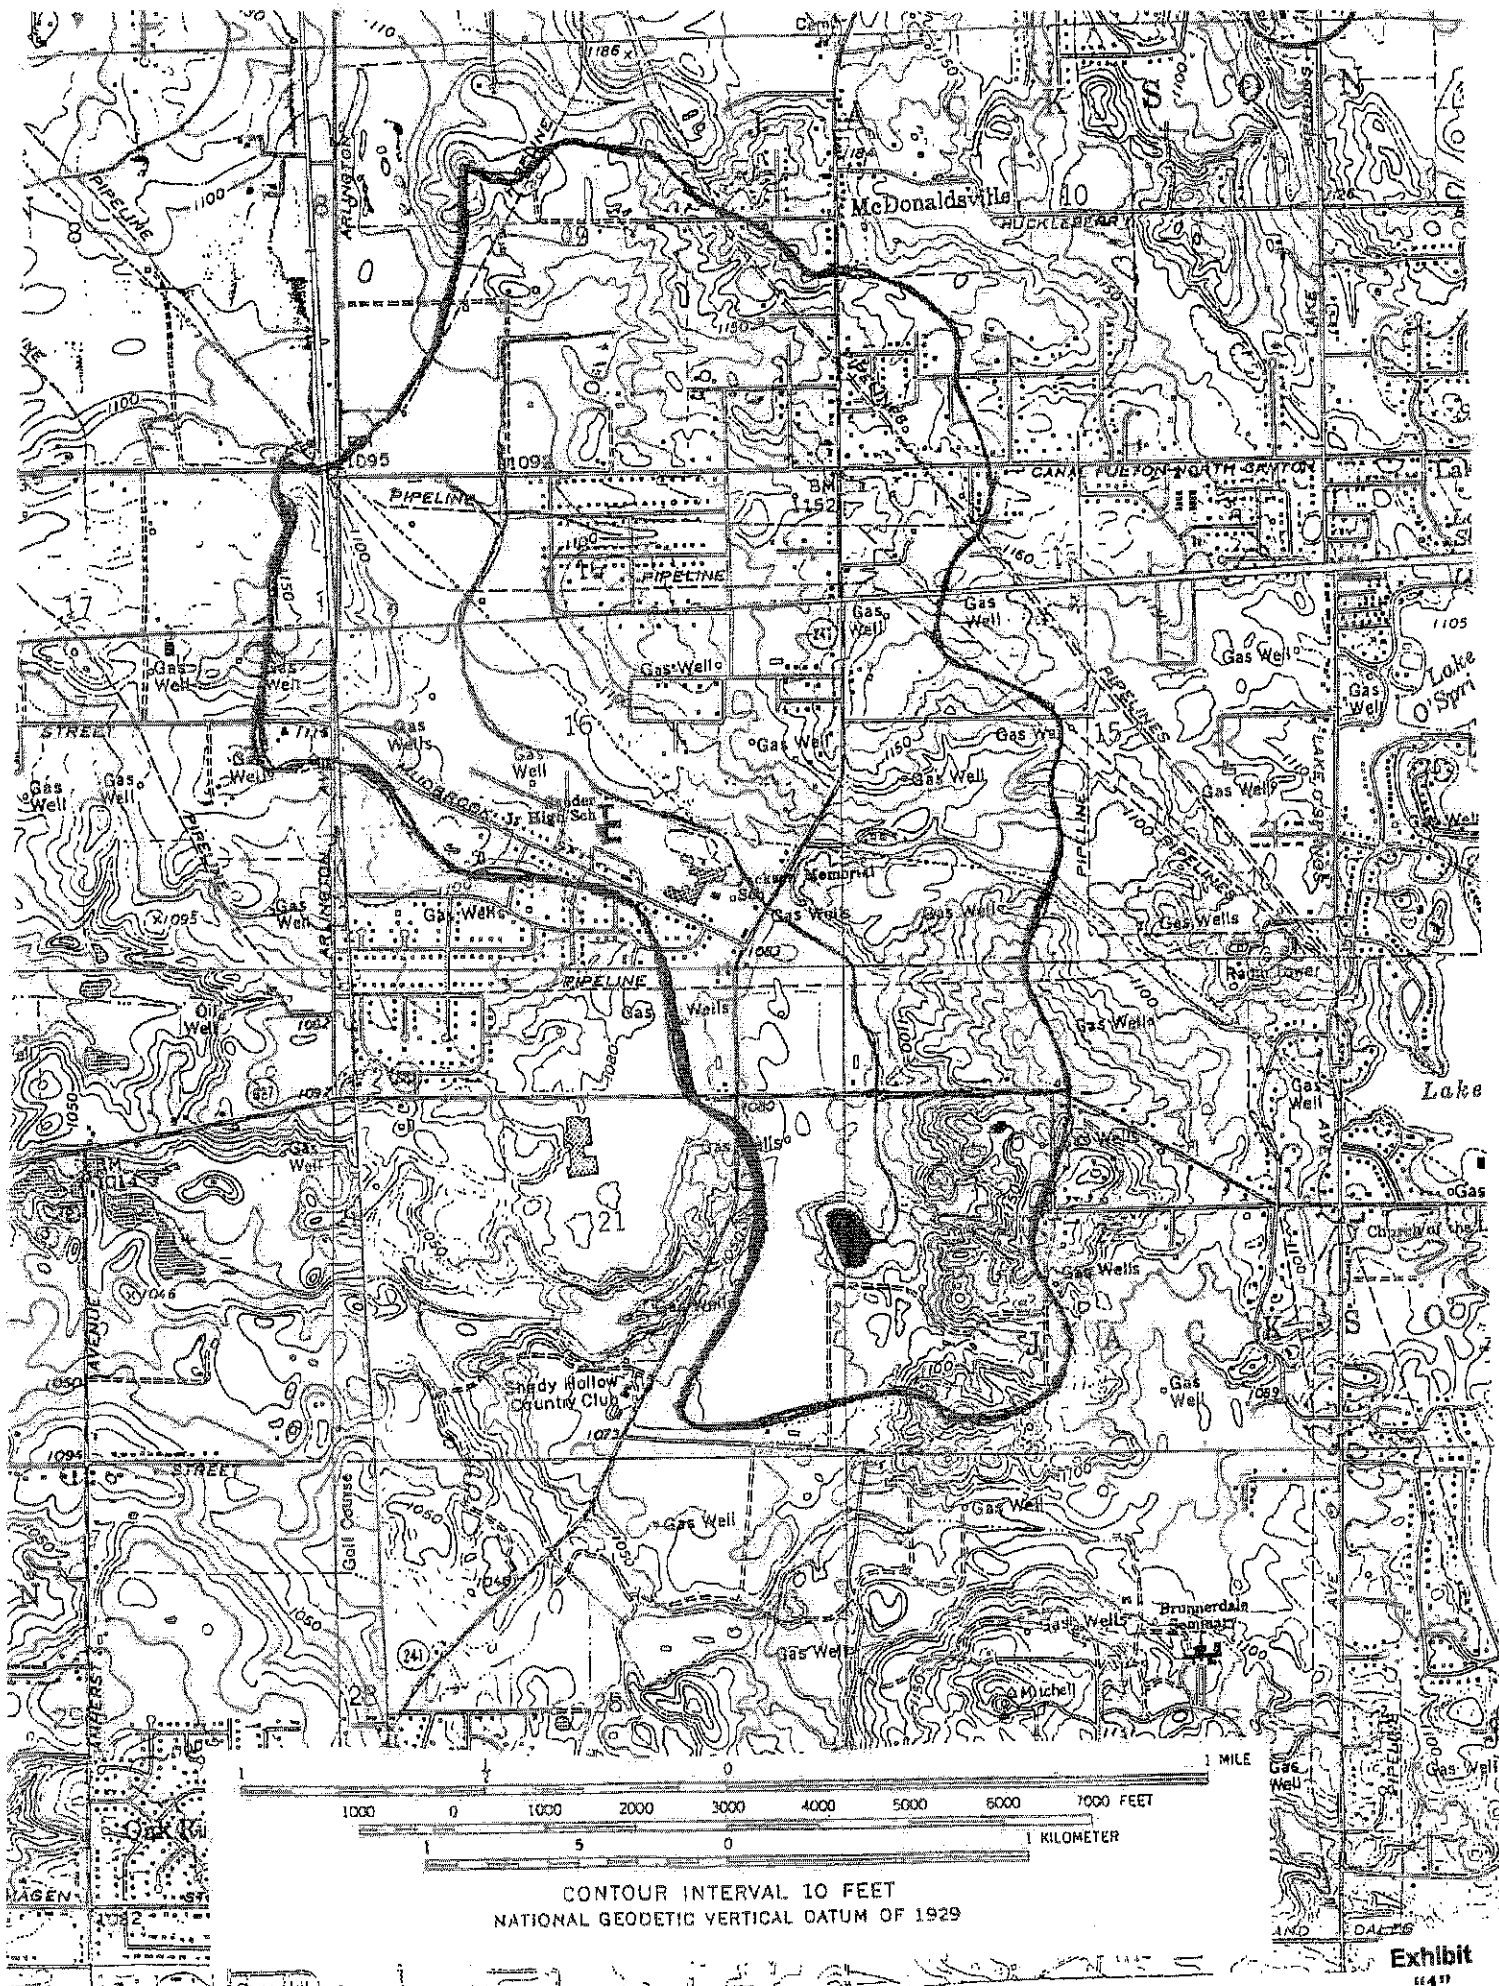

Parcels by Neighborhood No. and Allot/Sub

016-02-00-11

GREENBRIAR HILLS #1

ALLEN JONATHAN M-5920 BALLYSHANNON CIR NW CANTON OH 44718-1312
 ANTHONY AMY M-5966 WALES AVE NW CANTON OH 44718
 BAILEY LINDA-5921 KERRY CIR NW CANTON OH 44718
 BARR KELLY S SUCCESSOR TRUSTEE OF THE JOHN L BARR REVOCABLE TRUST-5818 BALLYSHANNON CIR NW
 BIRD CANDACE J-6841 BANTRY CIR NW CANTON OH 44718
 BURTON ROBERT D & DIANE C-5838 BALLYSHANNON CIR NW CANTON OH 44718-1360
 BUSTER RALPH E-6899 CORRINE DR NW CANTON OH 44718
 BYRER DAVID J & YOUNG S-6817 CORRINE DR NW CANTON OH 44718
 CAMPANA ALEXANDER R & JENNA L-5811 BALLYSHANNON CIR NW CANTON OH 44718-1361
 CAROSIELLO JAMES A AND JEANNE L-6884 BANTRY CIR NW CANTON OH 44718
 CARPENTER RANDY R-5805 ARMISTICE AVE NW CANTON OH 44718-1307
 CASTELLANOS CARLOS MATEO & SUNTINE COLLIER SARAH-5905 BALLYSHANNON CIR NW CANTON OH 44718
 CHAPMAN TAMMY E-5918 KERRY CIR NW CANTON OH 44718
 COYNE CARLA M-6889 BANTRY CIR NW CANTON OH 44718
 CULP HAROLD W & CHERYL A-7000 PONTEBERRY ST NW CANTON OH 44718-1333
 DAVIES MATTHEW J AND TIFFANY M-5980 WALES AVE NW MASSILLON OH 44646-9395
 DEEM MARSHA A-6945 PONTEBERRY ST NW CANTON OH 44718-1330
 DEFAYS GERALD & MONTERRAT-6952 PONTEBERRY ST NW CANTON OH 44718-1331
 DURKIN SEAN S & LISA M-5913 BALLYSHANNON CIR NW CANTON OH 44718-1311
 ELSASS ERIC E & SANDERS-ELSASS BARBARA J-5953 KERRY CIR NW CANTON OH 44718-1357
 ENSLEY CHRISTOPHER T & PARKE MELANIE R-6897 PONTEBERRY ST NW CANTON OH 44718-1328
 FORMET SANDRA T-6838 PONTEBERRY ST NW CANTON OH 44718
 GILLILAND KEITH A & SAMA L-6890 CORRINE DR NW CANTON OH 44718-3727
 GIORDANO CHAD A & DARLENE M-7070 PONTEBERRY ST NW CANTON OH 44718-1333
 HANSON DAVID E & ELIZABETH A TTEES/HANSON FAMILY TRUST-6919 PONTEBERRY ST NW CANTON OH 44718
 HICKMAN JON T-5889 ARMISTICE AVE NW CANTON OH 44718-1307
 HUMENIK CARL J-5901 KERRY CIR NW CANTON OH 44718-1357
 ICEMAN RODNEY A & SHARON L-7038 PONTEBERRY ST NW CANTON OH 44718
 JOHNSON ERIC B & NOEL J-7091 PONTEBERRY ST NW CANTON OH 44718-1332
 KENNEY MARA K TRUSTEE / MARA K KENNEY REV TRUST-5887 BALLYSHANNON CIR NW CANTON OH 44718
 KINZIG JOSEPH R & ELIZABETH K-6839 PONTEBERRY ST NW CANTON OH 44718
 KLINE LENCE S & STOJOVSKA VESELA & STOJOVSKI SPASE-6922 PONTEBERRY ST NW CANTON OH 44718-1331
 KOVARIK JOSEPH M-6936 PONTEBERRY ST NW CANTON OH 44718-1331
 KUHN ELMER J III & SHARON A TRUSTEES / ELMER J III & SHARON A KUHN REV TRUST-5890 BALLYSHANNON
 KUHN RICHARD B & BARBARA C-5910 BALLYSHANNON CIR NW CANTON OH 44718
 LABRIOLA DONALD & MARY F-6874 BANTRY CIR NW CANTON OH 44718-1314
 LARKINS CHARLES B-7020 PONTEBERRY ST NW CANTON OH 44718-1333
 LEFFLER SARAH S-6854 BANTRY CIR NW CANTON OH 44718-1314
 MANOLAS THOMAS J & SOPHIA-6904 PONTEBERRY ST NW CANTON OH 44718
 MAURER CRAIG F & NELSON JENNIFER L-6891 CORRINE DR NW CANTON OH 44718-3728
 MCCLURG CORINNE S-6880 CORRINE DR NW CANTON OH 44718-3727

Parcels by Neighborhood No. and Allot/Sub

MCVICKER CHRISTOPHER T & AIMEE K-5856 ARMISTICE AVE NW CANTON OH 44718
MEISER RONALD W II-7086 PONTEBERRY ST NW CANTON OH 44718
MEYER JANE J-6972 PONTEBERRY ST NW CANTON OH 44718
NASH STEPHEN A & CYNTHIA L-5864 ARMISTICE AVE NW CANTON OH 44718
NUNEZ DANIEL J & WELLS RYAN J-6867 BANTRY CIR NW CANTON OH 44718-1313
POPE JACOB M & ANDREW S-7117 PONTEBERRY NW CANTON OH 44718
POPOVICI PETRICA & ANISOARA-5898 KERRY CIR NW CANTON OH 44718
REHFUS DEBORAH D-6879 BANTRY CIR NW CANTON OH 44718-1313
RESTORICK WILLIAM H& ALINE E-5878 KERRY CIR NW CANTON OH 44718
SAMAD AMJED & MARIAM N-6880 PONTEBERRY ST NW CANTON OH 44718-1329
SAMAD AMJED-7054 PONTEBERRY ST NW CANTON OH 44718-1333
SAVAGE DANIEL J-7112 PONTEBERRY ST NW CANTON OH 44718-1335
SCASSA KASEY L-5860 KERRY CIR NW CANTON OH 44718-1327
SCHELLBERG VICKI TRUSTEE OF THE VARNS IRREVOCABLE HERITAGE TRUST & SCHELLBERG ANN K-7098 PO
SCHNEIDERS KELLY-5871 BALLYSHANNON CIR NW CANTON OH 44718-1361
SEMEGEN LINDA M-6866 CORRINE DR NW CANTON OH 44718-3727
SIMKO CHRISTOPHER-5943 KERRY CIR NW CANTON OH 44718-1357
SMITH JENNIFER FAY-5874 BALLYSHANNON CIR NW CANTON OH 44718-1360
STATES JOHN F & SUSAN M-5944 KERRY CIR NW CANTON OH 44718
STURM IVAN D II & GREGORY J-5834 ARMISTICE AVE NW CANTON OH 44718
SUTHERLAND DAVID C & LINDA M-5856 BALLYSHANNON CIR NW CANTON OH 44718-1360
THOMAS KEITH E-6816 CORRINE DR NW CANTON OH 44718-1320
TOLBERT ELIZABETH C-6844 CORRINE DR NW CANTON OH 44718-3727
TROYER BEAU A & SHERI L-5833 BALLYSHANNON CIR NW CANTON OH 44718-1361
VELLIOS VERA-5857 KERRY CIR NW CANTON OH 44718
WAGNER EARL E & NANCY-6867 CORRINE DR NW CANTON OH 44718-3728
WALULIK DAVID M & YAKUBISIN ERICA-5948 WALES AVE NW MASSILLON OH 44646-9395
WERNECKE DOUGLAS J & CAROLE R TRUSTEES-5851 BALLYSHANNON CIR NW CANTON OH 44718-1361
WHITE RANDALL A & DICKEY ERIN E-5881 KERRY CIR NW CANTON OH 44718
WORKMAN CLARENCE E & BONNIE J TRUSTEES-5814 ARMISTICE AVE NW CANTON OH 44718
GREENBRIAR HILLS #2
ALLEN ARTHUR J & DEBORAH A-6751 CORRINE DR NW CANTON OH 44718-1370
AXLINE DREW & EMILY-5825 GARTH CIR NW CANTON OH 44718-1373
BALLWAY ROSALIE A-6796 CORRINE DR NW CANTON OH 44718
BUDZINSKI CARY A & APRIL J-6722 CORRINE DR NW CANTON OH 44718
BURTON FRANCIS K AKA FRANCES K-6555 CORRINE DR NW CANTON OH 44718-3702
BUSH PHYLLIS J-6766 PONTEBERRY ST NW CANTON OH 44718-1382
CARUSO ELLEN E-6616 AMBLEWOOD ST NW CANTON OH 44718
CASLOW JASON & KATELYN-6555 AMBLEWOOD ST NW CANTON OH 44718
COWELL GARY R & DEBORAH A-6533 CORRINE DR NW CANTON OH 44718-3702
CWYNAR THOMAS C-6504 AMBLEWOOD ST NW CANTON OH 44718
DEAKINS JANET J TRUSTEE OF THE JANET J DEAKINS REVOCABLE TRUST-6552 CORRINE DR NW CANTON OH
DESPHY CARLY R TRUSTEE OF THE CARLY RENEE ENGLISH DESPHY LIVING TRUST-5860 KILDARE CIR NW CA

Parcels by Neighborhood No. and Allot/Sub

DIRRIG WILLIAM M & PARKER SHARON M-6661 AMBLEWOOD ST NW CANTON OH 44718
DONOHUE LAWRENCE J & DEBRA S-5831 KILDARE CIR NW CANTON OH 44718-1374
EVANS-GARDELL MICHELE D-6733 PONTEBERRY ST NW CANTON OH 44718
FELTRUP MATTHEW J & ANNA MARIE CO TRUSTEES OF THE MATTHEW & ANNA MARIE FELTRUP REVOCAB
FRANKLIN CHARLES R-6750 PONTEBERRY ST NW CANTON OH 44718-1382
FRITZ TIMOTHY A-6593 AMBLEWOOD ST NW CANTON OH 44718-1386
GEIS GARRY M TRUSTEE OF THE GARRY M GEIS REVOCABLE TRUST & GEIS WENDY S TRUSTEE OF THE WEN
GRELLA JAMES L & MELANIE J-6675 CORRINE DR NW CANTON OH 44718
HANNUM GLEN B II AND MARYBETH K-6700 CORRINE DR NW CANTON OH 44718-1369
HARROFF B SCOTT-6833 AMBLEWOOD ST NW CANTON OH 44718
HOPE THOMAS R & MARCIA A TRUSTEES-6634 AMBLEWOOD ST NW CANTON OH 44718
HOUSTON ALMA-6684 CORRINE DR NW CANTON OH 44718-3703
HUEMME MARK L AND CAROLYN D CO TRUSTEES OF THE HUEMME FAMILY TRUST-6528 CORRINE DR NW
HUGHES DONALD P & MELISSA A-6611 CORRINE DR NW CANTON OH 44718-3704
KING ROY E & TREMELLING-KING LOREE L-5841 KILDARE CIR NW CANTON OH 44718-1374
KNOBLE WILLIAM T & ANNE B-6733 CORRINE DR NW CANTON OH 44718-1370
KOHLER ROBERT & BRENDA-6740 CORRINE DR NW CANTON OH 44718
KRUEGER TRENTON J & KELSEY L-6576 AMBLEWOOD ST NW CANTON OH 44718-1384
LAZORAN MICHAEL A & KAREN-6817 PONTEBERRY ST NW CANTON OH 44718-3715
LEMONS DOUGLAS & MELISSA L-6618 CORRINE DR NW CANTON OH 44718
LEONTI JOSEPH G & CAROL S-6652 AMBLEWOOD ST NW CANTON OH 44718-1389
LEPP PAUL H & MARY ANN-6484 AMBLEWOOD ST NW CANTON OH 44718-1387
MACTURK MICHAEL L & CATHERINE M-6651 AMBLEWOOD ST NW CANTON OH 44718-1389
MASTURZO MARTIN & KAREN S-5863 KILDARE CIR NW CANTON OH 44718
MCDONOUGH G SCOTT & SONIA-6734 PONTEBERRY ST NW CANTON OH 44718
MICHEL DANIEL L & HEIDI L-6789 PONTEBERRY ST NW CANTON OH 44718-1381
MILLS DOUGLAS V TRUSTEE/ DOUGLAS MILLS REV TRUST-6594 AMBLEWOOD ST NW CANTON OH 44718
NADAS JOHN A & GABRIELLA I-6615 AMBLEWOOD ST NW CANTON OH 44718-1389
OPPERMAN PETER P & ELLIE A-6629 CORRINE DR NW CANTON OH 44718-3704
PAUL BIPIN C & SUNITA S-5838 GARTH CIR NW CANTON OH 44718
PAULUS JON D & BARBARA A-6662 AMBLEWOOD ST NW CANTON OH 44718-1389
PERKO JOHN J III & JENNIFER T-6544 CORRINE DR NW CANTON OH 44718-3701
PERTL DAVID E SR & JUDY ANN CO TRUSTEES OF THE PERTL FAMILY LIVING TRUST-5847 GARTH CIR NW CA
RASHID MICHAEL J-6595 CORRINE DR NW CANTON OH 44718-3702
RIPPEL GARY L & CARROLL A-6808 PONTEBERRY ST NW CANTON OH 44718-1329
ROHR JEROME J III & MANDY J.-6701 CORRINE DR NW CANTON OH 44718-1370
ROTH EDWARD J III & THERESA L-6566 CORRINE DR NW CANTON OH 44718
SANDER KENNETH W & TELLONI MARY S-6788 PONTEBERRY ST NW CANTON OH 44718-1382
SAWAMIPHAKDI KRICH & SULEELUCK-6666 CORRINE DR NW CANTON OH 44718-3703
SCHOPP ROBERT T-5826 GARTH CIR NW CANTON OH 44718-1373
SCOTT RALPH E & DARLA B-6577 CORRINE DR NW CANTON OH 44718
SECREST BRIAN S & DEBORAH L-6758 CORRINE DR NW CANTON OH 44718-1369
SEED DIANA G TTE/SEED FAMILY REVOCABLE LIVING TRUST-6584 CORRINE DR NW CANTON OH 44718-370

Parcels by Neighborhood No. and Allot/Sub

SHAHER LEE H & JOHANNA-6575 AMBLEWOOD ST NW CANTON OH 44718
SINGER MICHAEL E & LESTER RACHEL L-6722 PONTEBERRY ST NW CANTON OH 44718-1382
SMELTZER GERALD L & NANCY M-6634 CORRINE DR NW CANTON OH 44718
SMITH GARY J & BARBARA J-6650 CORRINE DR NW CANTON OH 44718
SNYDER DOUGLAS H & JACQUELINE M-6651 CORRINE DR NW CANTON OH 44718-3704
STECHSCHULTE ERIC J & MANDY K-5821 KILDARE CIR NW CANTON OH 44718-1374
STUCIN ADRIENNE M-6751 PONTEBERRY ST NW CANTON OH 44718-1381
SUMMERS J CRAIG TRUSTEE/CRAIG SUMMERS TRUST-6517 AMBLEWOOD ST NW CANTON OH 44718
TAYLOR CURTIS L & SHEILA M-6554 AMBLEWOOD ST NW CANTON OH 44718-1384
TOLBERT SCOTT A & BARBARA C-6776 CORRINE DR NW CANTON OH 44718
TOOMBS MARGARET H & RAYMOND-5835 GARTH CIR NW CANTON OH 44718
WALTENBAUGH NOELLE C-6536 CORRINE DR NW CANTON OH 44718-3701
WILLARD MELINDA B TTEE/ MELINDA B WILLARD REVOCABLE TRUST-6713 PONTEBERRY ST NW CANTON C
WILLIAMS SHANNON M-6775 PONTEBERRY ST NW CANTON OH 44718-1381
GREENBRIAR HILLS #4
ADLAND JONATHAN F & SANDRA C-6751 HARBOR DR NW CANTON OH 44718-3767
ALTIER TIMOTHY L & SUSAN D-6143 SORRENTO AVE NW CANTON OH 44718-3752
ANDERSON GREGORY C & JAIMEE L-6120 TUSCANY CIR NW CANTON OH 44718-3748
BLACK CHRISTOPHER T & ALISSA M-6125 TUSCANY CIR NW CANTON OH 44718
BROWN KYLE J. & ANDREA L-6750 SALERNO ST NW CANTON OH 44718-3771
CARR JACOB M & EMILY R-6912 HARBOR DR NW CANTON OH 44718
CATHER CHARLES W & KATHLEEN A-6693 SALERNO ST NW CANTON OH 44718-3773
CLENDENIN MARK JOHN & TRACIE J-6915 HARBOR DR NW CANTON OH 44718-3746
COONS PAUL L-6792 SALERNO ST NW CANTON OH 44718
DANCY CORRINE S & ROY M TRUSTEES-6231 SORRENTO AVE NW CANTON OH 44718-3754
DAVIDS CHARLES W & DIAN L TRUSTEES / CHARLES W & DIAN L DAVIDS TRUST-6731 HARBOR DR NW CAN
EBERHARDT KEITH A & AMANDA L-6106 ARMISTICE AVE NW CANTON OH 44718
ELLIOTT R KIRK & BENTZEN NINA L-6103 SORRENTO AVE NW CANTON OH 44718-3752
FEIX STEVEN D & CAMILLE W-6712 SALERNO ST NW CANTON OH 44718
FERNANDES MARLE AND RYAN C-6932 HARBOR DR NW CANTON OH 44718-3745
FITZPATRICK JAMES L & DIANE L-6187 SORRENTO AVE NW CANTON OH 44718
FRAEDRICH PAUL R & SANDRA M-6777 SALERNO ST NW CANTON OH 44718-3772
GARDNER MATTHEW A & ANN M-6205 ARMISTICE AVE NW CANTON OH 44718-3761
GILBERT JOHN M & KATHRYN M-6137 ARMISTICE AVE NW CANTON OH 44718-3762
GLATZHOFFER ROBERT & KAREN-6711 SALERNO ST NW CANTON OH 44718
GROMELSKI STANLEY JJR & JANE A-6953 HARBOR DR NW CANTON OH 44718
HAINES JOHN P & BETSY L-6148 ARMISTICE AVE NW CANTON OH 44718-3759
HARTLINE CAROL A-6954 HARBOR DR NW CANTON OH 44718
HINKEL WALTER W & NANCY A-6730 HARBOR DR NW CANTON OH 44718-3766
HUTSELL RANDALL A & JILL L TTEES/ RANDALL A & JILL L HUTSELL REVOCABLE TRUST-6891 HARBOR DR NW
JENKINS MARK A-6084 SORRENTO AVE NW CANTON OH 44718-3749
JOHNSON FOREST & PATTY D TRUSTEES-6142 SORRENTO AVE NW CANTON OH 44718-3751
KEREK LAURA L-6169 ARMISTICE AVE NW CANTON OH 44718-3762

Parcels by Neighborhood No. and Allot/Sub

KERNS BRIAN & APRIL-6773 HARBOR DR NW CANTON OH 44718
KINLOW RICHARD RENE & LISA MARIE-6122 SORRENTO AVE NW CANTON OH 44718
KOBE MARGARET F-6972 HARBOR DR NW CANTON OH 44718
KOEHLER DANIEL J-6188 SORRENTO AVE NW CANTON OH 44718
KOFOL JOYCE L TRUSTEE OF THE JOYCE L KOFOL REVOCABLE TRUST-6204 ARMISTICE AVE NW CANTON OH
KUSHNER JOHN A & MELINDA E-6193 ARMISTICE AVE NW CANTON OH 44718
LONG ROBERT A & PATRICIA M TEE/ROBERT A & PATRICIA M LONG FAM REV TST-6086 ARMISTICE AVE NW
MERTES BRIAN R & JULIANNE W-6811 HARBOR DR NW CANTON OH 44718
MYSZA JEFFREY G-6732 SALERNO ST NW CANTON OH 44718-3771
NORCH STEVEN M & GONZALEZ-ABREU ELENA K-6192 ARMISTICE AVE NW CANTON OH 44718-3759
O'HARA JAMES F JR & PENNY L-6230 SORRENTO AVE NW CANTON OH 44718-3753
OSTERHOUT ROBERT R & LOIS E-6170 ARMISTICE AVE NW CANTON OH 44718-3759
PACE NICHOLAS J-6211 SORRENTO AVE NW CANTON OH 44718-3754
PACHUTA THOMAS J & LINDA A-6126 ARMISTICE AVE NW CANTON OH 44718-3759
PETRECCA JANICE-6165 SORRENTO AVE NW CANTON OH 44718-3752
POLONY ZOLTAN J TRUSTEE-6890 HARBOR DR NW CANTON OH 44718
RAMALINGAM PONMANI R TRUSTEE / PONMANI R RAMALINGAM TRUST-6983 HARBOR DR NW CANTON OH
REICHERT ADELAIDE ATRUSTEE-6751 SALERNO ST NW CANTON OH 44718-3772
REISS KELLY A-6210 SORRENTO AVE NW CANTON OH 44718-3753
RIPPLE JAMES S & PATRICIA L-6143 TUSCANY CIR NW CANTON OH 44718-3748
SANO SAMSON & AMANDA-6155 TUSCANY CIR NW CANTON OH 44718
SMITH WILLIE G & LYNN M-6774 SALERNO ST NW CANTON OH 44718-3771
SPADONE RICHARD M & JULIE A-6750 HARBOR DR NW CANTON OH 44718-3766
STALNAKER RICK W & MARLENE-6166 SORRENTO AVE NW CANTON OH 44718
STEWART JAMES H & SHEILA L-6814 HARBOR DR NW CANTON OH 44718-3737
STULTS ROBERTA J TTEE-6121 SORRENTO AVE NW CANTON OH 44718
STURM IVAN D II AND DEBORA L-6097 ARMISTICE AVE NW CANTON OH 44718-3757
SUAREZ JOANNE E-6688 SALERNO ST NW CANTON OH 44718-3774
TUCKER CHRISTOPHER S & LISA A-6156 TUSCANY CIR NW CANTON OH 44718
VILLWOCK SUSAN L-6776 HARBOR DR NW CANTON OH 44718-3766
VITALE MICHAEL A & CARLEY E-6694 SALERNO ST NW CANTON OH 44718-3774
WEIDIG MOLLY K-6795 SALERNO ST NW CANTON OH 44718
WINICK CYNTHIA A-6794 HARBOR DR NW CANTON OH 44718-3766
WISEMAN SCOTT D & ROBBIN A TTEES/ SCOTT D & ROBBIN A WISEMAN REVOCABLE LIVING TRUST-6083 S

GREENBRIAR HILLS 5

ANDERSON JAMES E & KIMBERLY A-6631 THORNBRIAR ST NW CANTON OH 44718
BARGER BRIAN S & KATHY-6214 FOXVIEW AVE NW CANTON OH 44718
BENDER THOMAS A & ELIZABETH A-6686 THORNBRIAR ST NW CANTON OH 44718
CALLAS JOHN-6215 FOXVIEW AVE NW CANTON OH 44718
CAMPANIZZI PETE & SHERROD-CAMPANIZZI PENNY L-6730 THORNBRIAR ST NW CANTON OH 44718-3777
COCHRANE MICHAEL W & NANCY J-6688 HARBOR DR NW CANTON OH 44718-3766
CRAWFORD CODY R-6201 ROCKSIDE CIR NW CANTON OH 44718
FOX MICHAEL P & RACHEL-6708 THORNBRIAR ST NW CANTON OH 44718-3777

Parcels by Neighborhood No. and Allot/Sub

HARMON WYSS KELLI A-6610 THORNBRIAR ST NW CANTON OH 44718
HAWKINS SCOTT A & JANE F-6105 FOXVIEW AVE NW CANTON OH 44718
JAIN ISHAN & POOJA-6184 ROCKSIDE CIR NW CANTON OH 44718-3783
JOHNSON KYLE A & COURTNEY J-6707 HARBOR DR NW CANTON OH 44718-3767
KABOTH PAUL E AND JANET W TRUSTEES-6679 HARBOR DR NW CANTON OH 44718
KIBLER CHRISTOPHER D-6125 FOXVIEW AVE NW CANTON OH 44718
KNIGHT JAMES E & SUSAN E CO TTEES OF THE SUSAN E KNIGHT REV TRUST-6213 ROCKSIDE CIR NW CANTON OH 44718-3786
LEDOUX ROLAND F & ELEANOR R TRUSTEES-6183 ROCKSIDE CIR NW CANTON OH 44718-3786
MACCHIO MICHAEL & BECKER APRIL-6635 HARBOR DR NW CANTON OH 44718-3767
MAKI DAVID R & NATASCHA D-6177 FOXVIEW AVE NW CANTON OH 44718-3789
MANOS MILTON G & JILL E-6161 ROCKSIDE CIR NW CANTON OH 44718
MASDEN ROBIN-6160 ROCKSIDE CIR NW CANTON OH 44718
MCGURK LLOYD M TRUSTEE-6646 HARBOR DR NW CANTON OH 44718
MOORE RANDALL J & LAUREEN M-6216 ROCKSIDE CIR NW CANTON OH 44718-3784
MORRIS JERRY W II & TERESA A II-6710 HARBOR DR NW CANTON OH 44718-3766
MORRISON MARY ANN-6622 HARBOR DR NW CANTON OH 44718
MURPHY TIMOTHY C & JANET S-6667 THORNBRIAR ST NW CANTON OH 44718-3792
NADEAU CHRISTOPHER J & WENDY M-6102 FOXVIEW AVE NW CANTON OH 44718
OPLINGER BETTE E-6222 FOXVIEW AVE NW CANTON OH 44718
OSWALD BARRY W & HAYEK MAI B-6750 THORNBRIAR ST NW CANTON OH 44718
RECHTENBACH FREDRICK R & TRACEY A-6599 HARBOR DR NW CANTON OH 44718-3782
ROACH KARIN S-6613 THORNBRIAR ST NW CANTON OH 44718-3792
ROWLANDS SHAYNE E & CHERYLE J-6143 ROCKSIDE CIR NW CANTON OH 44718
RUBIN PATRICIA J TRUSTEE-6598 HARBOR DR NW CANTON OH 44718
SCHOLTZ LORI TRUSTEE-6741 THORNBRIAR ST NW CANTON OH 44718-3778
SIMMONS TERRY & CYNTHIA A-6628 THORNBRIAR ST NW CANTON OH 44718-3791
SULLIVAN DWAIN L & LINDA M-6193 FOXVIEW AVE NW CANTON OH 44718
TELESZ ROBERT W & KATHLEEN M-6084 FOXVIEW AVE NW CANTON OH 44718-3904
TINNEY CURTIS D & ANNETTE L-6689 THORNBRIAR ST NW CANTON OH 44718
VAUGHN JEFFREY S & WALTERS MICHELLE D-6666 HARBOR DR NW CANTON OH 44718-3766
WAGNER JOSEPH M & BARBARA L-6196 FOXVIEW AVE NW CANTON OH 44718-4116
WILLIAMS ANTWAN & TIFFANY-6655 HARBOR DR NW CANTON OH 44718-3767

BRIARWOOD HILLS

ADDESSI MICHAEL F-6943 MAPLERIDGE CIR NW CANTON OH 44718-3918
BROCKMAN THOMAS J TRUSTEE-6944 MAPLERIDGE CIR NW CANTON OH 44718
CARNES JOHN H JR & NANCY L-6925 MAPLERIDGE CIR NW CANTON OH 44718
CLEMENT MARTIN L & BROKAW JULIE S-6856 THORNWOOD ST NW CANTON OH 44718
COSMAS O ONUORA TTEE OF THE COSMAS O ONUORA LIVING TRUST-6962 THORNWOOD ST NW CANTON OH 44718-3799
ELDRIDGE MARK & JULIE-6898 THORNWOOD ST NW CANTON OH 44718-3799
EVANS ANNIE M-6821 MAPLERIDGE CIR NW CANTON OH 44718-3916
FENCHAK THOMAS E-6887 THORNWOOD ST NW CANTON OH 44718-3911
FERNANDEZ EFRAIN A & MELISSA K-6242 SORRENTO AVE NW CANTON OH 44718-3753
GEISSINGER PHILIP M & STEPHANIE N-6965 THORNWOOD ST NW CANTON OH 44718

Parcels by Neighborhood No. and Allot/Sub

HAINES DOUGLAS J-6878 THORNWOOD ST NW CANTON OH 44718
HOBBS JAMES B & MARQUITA-6885 MAPLERIDGE CIR NW CANTON OH 44718
HOSKINS DENNIS E & MARGARET L TTEES/ DENNIS E HOSKINS & MARGARET L HOSKINS REVOCABLE TRUST
HOUGH NICHOLAS J & MARISA F-6922 THORNWOOD ST NW CANTON OH 44718
HOUSTON SEAN M & STEPHANIE M-6926 MAPLERIDGE CIR NW CANTON OH 44718
HUFFMAN WILLIAM S & BETTY J-6984 THORNWOOD ST NW CANTON OH 44718
HUFFMAN WILLIAM S & BETTY J-THORNWOOD ST NW CANTON OH 44718
JANGIRASHVILI LEVAN-6834 THORNWOOD ST NW CANTON OH 44718
JULIAN AMY L TRUSTEE OF THE AMY L JULIAN TRUST DATED 1/3/19-6789 THORNWOOD ST NW CANTON OH 44718
KROCHTA JEFFERY W & KAY A TRUSTEES OF THE KROCHTA TRUST-6304 SORRENTO AVE NW CANTON OH 44718
KRUTZ DAVID R & PAMELA TSTEEES.DAVUD R & PAMELA S KRUTZ JOINT REV TRUST-6931 THORNWOOD ST NW CANTON OH 44718
MANUDHANE PRADEEP KTRUSTEE-6284 SORRENTO AVE NW CANTON OH 44718-3753
MCKINNEY DALE S & LISA M-6940 THORNWOOD ST NW CANTON OH 44718
MIZEUR LUKE J & MARY F-6956 MAPLERIDGE CIR NW CANTON OH 44718-3917
MODUGNO DIANE L-6865 THORNWOOD ST NW CANTON OH 44718-3911
MOUSETES JAMES M & MARYANN-6841 THORNWOOD ST NW CANTON OH 44718-3911
NUNLEY K MICHAEL & LYNNE A-6841 MAPLERIDGE CIR NW CANTON OH 44718
PATEL SHILPA D-6817 THORNWOOD ST NW CANTON OH 44718
PAXOS MICHAEL E & LORI A-6842 MAPLERIDGE CIR NW CANTON OH 44718-3910
RAABE JANIS A-6864 MAPLERIDGE CIR NW CANTON OH 44718
SHAHEEN LORI L-6865 MAPLERIDGE CIR NW CANTON OH 44718
SHEBESTA KEVIN J & SARAH E-6260 SORRENTO AVE NW CANTON OH 44718
STEARNS DONALD B & DEANNA J-6820 MAPLERIDGE CIR NW CANTON OH 44718-3910
TALLEY BRUCE E & BARBARA-6884 MAPLERIDGE CIR NW CANTON OH 44718-3910
TAN TIMOTHY A & PAMELA A-6907 MAPLERIDGE CIR NW CANTON OH 44718
TAYLOR BRIAN A & MEGAN M-6786 THORNWOOD ST NW CANTON OH 44718
TOROK INGE-6909 THORNWOOD ST NW CANTON OH 44718
YODER MICHELE T TRUSTEE-6962 MAPLERIDGE CIR NW CANTON OH 44718-3917

COBBLESTONE 2

ALAYAMINI PHOUA M & MICHAEL S-7188 PEBBLESTONE AVE NW NORTH CANTON OH 44720-6681
ALEXSONSHK RICHARD K & JENNIFER J-7166 COBBLEDALE AVE NW NORTH CANTON OH 44720-6690
BUTLER DWIGHT W & CAROL A-7167 COBBLEDALE AVE NW NORTH CANTON OH 44720-6691
CALLOWAY BLAKE P & VANESSA J-6105 SANDY RIDGE CIR NW NORTH CANTON OH 44720-6689
CAMPBELL THOMAS A-7147 COBBLEDALE AVE NW NORTH CANTON OH 44720-6691
CROSSMAN RICHARD GEORGE & MELISSA ANN-6237 SANDY RIDGE CIR NW NORTH CANTON OH 44720
DAUGHERTY FREDRICK C & CYNTHIA S-6021 SANDY RIDGE CIR NW NORTH CANTON OH 44720-6688
DURINSKY MICHAEL III & ERIN N-6238 SANDY RIDGE CIR NW NORTH CANTON OH 44720-6686
EVERSON DAVID & JENNIFER-7129 COBBLEDALE AVE NW NORTH CANTON OH 44720-6691
FILICKY DAVID J & ELAINE K-6225 SANDY RIDGE CIR NW NORTH CANTON OH 44720-6687
FULLER MARC J-7181 PEBBLESTONE AVE NW NORTH CANTON OH 44720
FUZER DONALD & LYNNM-6143 SANDY RIDGE CIR NW NORTH CANTON OH 44720-6689
HAHN DANIEL A & CAROL S-6217 SANDY RIDGE CIR NW NORTH CANTON OH 44720-6687
HOLBROOK JEFFREY R-6152 SANDY RIDGE CIR NW NORTH CANTON OH 44720-6685

Parcels by Neighborhood No. and Allot/Sub

JOHNS JOANN M-7145 PEBBLESTONE AVE NW NORTH CANTON OH 44720-6680
KRAHENBUHL EDWARD R & JOANNE M-7163 PEBBLESTONE AVE NW NORTH CANTON OH 44720-6680
KUTY RICHARD M JR & DIANA E-7185 COBBLEDALE AVE NW NORTH CANTON OH 44720-6691
MATTHEWS CHRISTOPHER JOHN & JESSICA LYNN-6170 SANDY RIDGE CIR NW NORTH CANTON OH 44720-6690
ORCUTT STEPHEN P & UPHOLZER SANDRA L-7148 COBBLEDALE AVE NW NORTH CANTON OH 44720-6690
PALMER JAMES & LISA B-6057 SANDY RIDGE CIR NW NORTH CANTON OH 44720-6688
PAREKH VIJAY R & BINA V-6207 SANDY RIDGE CIR NW NORTH CANTON OH 44720-6687
PERVAIZ SAJID & SUMERA K-7152 PEBBLESTONE AVE NW NORTH CANTON OH 44720-6681
PFEIFFER DAVID E & LINDA L-7186 COBBLEDALE AVE NW NORTH CANTON OH 44720-6690
RAMUNNO CARMINE & AMANDA-6161 SANDY RIDGE CIR NW NORTH CANTON OH 44720-6689
RUPERT CRAIG A & JOY A-7170 PEBBLESTONE AVE NW NORTH CANTON OH 44720-6681
RUSSELL PEGGY L-6175 SANDY RIDGE CIR NW NORTH CANTON OH 44720-6689
SHAFFER DONALD T & SHIRLEY A-6037 SANDY RIDGE CIR NW NORTH CANTON OH 44720-6688
SHAFFER ZACHARY A & BETHANY L-7130 COBBLEDALE AVE NW NORTH CANTON OH 44720-6690
SITZLAR JEFFREY SCOTT & RENEE LYNN-6195 SANDY RIDGE CIR NW NORTH CANTON OH 44720-6689
SPONSELLER MARK T & SHELLEY S-6224 SANDY RIDGE CIR NW NORTH CANTON OH 44720-6686
STEIN DARYL L & SUSAN H-6125 SANDY RIDGE CIR NW NORTH CANTON OH 44720-6689
STEWART JOHN P & MARGARET A-6206 SANDY RIDGE CIR NW NORTH CANTON OH 44720-6686
TURI MATTHEW B & LAURA L-6134 SANDY RIDGE CIR NW NORTH CANTON OH 44720-6685
WILLIAMS DAVID B & BETSY M-6236 SANDY RIDGE CIR NW NORTH CANTON OH 44720-6686
WILLIAMS JAMES S & WILLIAMS MICHELLE R TRUSTEE OF THE MICHELLE R WILLIAMS REVOCABLE TRUST-
WRAY RICHARD B & BERYL M-6075 SANDY RIDGE CIR NW NORTH CANTON OH 44720-6688

COBBLESTONE

ADAMS DAVID J & BEVERLY E-6238 COPPERCOVE CIR NW NORTH CANTON OH 44720-6677
BEAUCH TIMOTHY A & MARY A-6202 COPPERCOVE CIR NW NORTH CANTON OH 44720-6677
BULA DOLORES A-7076 PEBBLESTONE AVE NW NORTH CANTON OH 44720-6678
CAPESTRAIN DONALD LJR & SUSAN L-6222 COPPERCOVE CIR NW NORTH CANTON OH 44720-6677
CARLISE CHARLES J & CATHERINE M-6201 COPPERCOVE CIR NW NORTH CANTON OH 44720-6676
CARNEY BETTY L-6065 COPPERCOVE CIR NW NORTH CANTON OH 44720-6602
CHAWLA SURENDRA KUMAR & CHAWLA KATHI WELLS TRUSTEES OF THE CHAWLA REVOCABLE TRUST-616
CHOW LISA TRUSTEE-6186 COPPERCOVE CIR NW NORTH CANTON OH 44720-6640
CRAMER DONALD C & AMY M-6133 COPPERCOVE CIR NW NORTH CANTON OH 44720-6662
DEGALAN KAREN J H TRUSTEE-6221 COPPERCOVE CIR NW NORTH CANTON OH 44720-6676
ESHelman JASON B & ANGELA M-6094 COPPERCOVE CIR NW NORTH CANTON OH 44720-6624
FORD DAVID J-6185 COPPERCOVE CIR NW NORTH CANTON OH 44720-6662
FRADL HUMPHREY & LAURA A-6070 COPPERCOVE CIR NW NORTH CANTON OH 44720-6624
IACINO JOSEPH P & DIANA L-6115 COPPERCOVE CIR NW NORTH CANTON OH 44720-6662
KENA AL & LISA-7077 PEBBLESTONE AVE NW NORTH CANTON OH 44720-6679
LEWIS NICHOLAS P & MESZAROS SHARON-7140 HAMMERSTONE CIR NW NORTH CANTON OH 44720-6600
MANUSAKIS WILLIAM N & NICOLE ANN-7086 PEBBLESTONE AVE NW NORTH CANTON OH 44720-6678
MCCOOL JOHN R & CAROL A TRUSTEES / MCCOOL FAMILY TRUST-7125 PEBBLESTONE AVE NW NORTH CA
MILLER KENZIE A & LOGAN P-6237 COPPERCOVE CIR NW NORTH CANTON OH 44720-6676
MOGA LIVIU A & DANIELA M-7132 HAMMERSTONE CIR NW NORTH CANTON OH 44720-6600

Parcels by Neighborhood No. and Allot/Sub

NORTON GERALD S JR & LINDA M-6264 COPPERCOVE CIR NW NORTH CANTON OH 44720-6677
OWENS-SCHNEIDER LISA-7131 HAMMERSTONE CIR NW NORTH CANTON OH 44720-6601
PHILLIPS GREGG R & TINA M-7134 PEBBLESTONE AVE NW NORTH CANTON OH 44720-6681
POLILLI FAMILY REVOCABLE LIVING TRUST-6155 COPPERCOVE CIR NW NORTH CANTON OH 44720-6662
POPE GERALD T & LOIS E-6047 COPPERCOVE CIR NW NORTH CANTON OH 44720-6602
REGHATTI ANDREW-6052 COPPERCOVE CIR NW NORTH CANTON OH 44720-6624
RICHARDSON SHEILA M-6255 COPPERCOVE CIR NW NORTH CANTON OH 44720-6676
SHAHEEN PETE B & JANE A-7104 PEBBLESTONE AVE NW NORTH CANTON OH 44720-6681
STANGL MARK A & JACQUELINE A-6256 COPPERCOVE CIR NW NORTH CANTON OH 44720-6677
STOCKER MICHAEL D & KAREN L-6126 COPPERCOVE CIR NW NORTH CANTON OH 44720-6640
WILLIAMS ANTHONY A & BRIDGET A-7143 HAMMERSTONE CIR NW NORTH CANTON OH 44720-6601
WIND LISA S & BRIAN TRUSTEES/LISA S WIND TRUST-6267 COPPERCOVE CIR NW NORTH CANTON OH 44720-6602
WYANT NICOLE E-6085 COPPERCOVE CIR NW NORTH CANTON OH 44720-6602
ZWISLER ROBERT J III & MARY E-6150 COPPERCOVE CIR NW NORTH CANTON OH 44720-6640
BRIARWOOD HILLS 2
ADAMS JEFFREY T & ANGELA M-6757 THORNWOOD ST NW CANTON OH 44718
ALLEM DENNIS C & DEBORAH-6361 SHENANDOAH AVE NW CANTON OH 44718
BOURNE DONALD D & LYNETTE C-6356 SHENANDOAH AVE NW CANTON OH 44718
BROSCH CHRISTOPHER J-6779 THORNWOOD ST NW CANTON OH 44718
BURROUGHS CHARLES J & JOAN L-6699 CULPEPPER ST NW CANTON OH 44718
ELEFTERIN KRISTINE D TRUSTEE-6266 SHENANDOAH AVE NW CANTON OH 44718-3929
FINEFROCK KEVIN R & NICOLE T-6702 THORNWOOD ST NW CANTON OH 44718
GIVLER RICHARD L & COLETTE Y-6680 THORNWOOD ST NW CANTON OH 44718
HAUGHT JEFFREY M & TAMMY R-6691 THORNWOOD ST NW CANTON OH 44718
HERRING DANIEL J & KATRENA L-6729 THORNWOOD ST NW CANTON OH 44718
HILL JEFFREY A & JOANNE L-6711 THORNWOOD ST NW CANTON OH 44718
JOHNSON JOHN A & BONITA J-6778 THORNWOOD ST NW CANTON OH 44718-3795
KEEVER ROBERT L & JOYCE A-6370 SHENANDOAH AVE NW CANTON OH 44718-3925
LEECH MARK ALLEN & MEREDITH ANN-6333 SHENANDOAH AVE NW CANTON OH 44718
LONG MATTHEW P & JACQUELINE S-6303 SHENANDOAH AVE NW CANTON OH 44718-3926
MARINGO GERALD J & PAULETTE D-6680 CULPEPPER ST NW CANTON OH 44718-4100
MATHEWS ROBERT E JR & JOY B-6677 THORNWOOD ST NW CANTON OH 44718-3928
MCCARTHY JOHN M & KAREN A-6338 SHENANDOAH AVE NW CANTON OH 44718-3925
NEEL VERONICA-6732 THORNWOOD ST NW CANTON OH 44718-4102
PECORELLI JAMES M-6690 THORNWOOD ST NW CANTON OH 44718
POLLARD FARNUM J JR & ELAINE J-6743 THORNWOOD ST NW CANTON OH 44718
REAM THOMAS E & MARCY L-6374 SHENANDOAH AVE NW CANTON OH 44718
SALEH WASIM O & ANNE M-6696 CULPEPPER ST NW CANTON OH 44718
SCIBETTA SCOTT & LORELLE-6280 SHENANDOAH AVE NW CANTON OH 44718-3929
STEPHENS DAVID R & MCCALLUM LISA A-6271 SHENANDOAH AVE NW CANTON OH 44718-3930
VLIET CHRISTOPHER J & LORA-6674 THORNWOOD ST NW CANTON OH 44718
YOUNES SANDY R-6306 SHENANDOAH AVE NW CANTON OH 44718-3925

FOXBORO MEADOWS ALL'T

Parcels by Neighborhood No. and Allot/Sub

ALLEN MICHAEL W II & WINTERHALTER MICHAEL J-7131 ANDIRON CIR NW CANTON OH 44718
BIEDENBACH SHAWN M & BRICKER TIFFANY R-5581 FOXBORO AVE NW CANTON OH 44718-1321
BUCK EMILY & KYLE-7156 ANDIRON CIR NW CANTON OH 44718-1304
BURGER STEVEN J & LORI J CO TRUSTEES OF THE BURGER REVOCABLE TRUST-5510 FOXBORO AVE NW CAN
CHEVALIER JOI N-5703 FOXBORO AVE NW CANTON OH 44718
DINKO RICHARD L & JILL M-5584 FOXBORO AVE NW CANTON OH 44718
GARLOCK TIMOTHY A-5541 FOXBORO AVE NW CANTON OH 44718-1321
KEMPER GEORGE M-7114 ANDIRON CIR NW CANTON OH 44718-1304
MATRONIA MICHAEL C & STRINES BARBARA J-5640 FOXBORO AVE NW CANTON OH 44718-1324
MCCLINTOCK LINDA A-7083 BARNSTABLE CIR NW CANTON OH 44718-1315
MCKINLEY WILLIAM B & KATHLEEN K-5546 FOXBORO AVE NW CANTON OH 44718
MIJIC MICHAEL J & JACQUELINE-5617 FOXBORO AVE NW CANTON OH 44718-1323
MORROW WILLIAM J & AGNES E-5563 FOXBORO AVE NW CANTON OH 44718
OATES DAVID M & SNYDER KELLIE A-5599 FOXBORO AVE NW CANTON OH 44718
PESHEK JAMES L-5637 FOXBORO AVE NW CANTON OH 44718
RINALDI LOUIS & SHERRY R-7109 BARNSTABLE CIR NW CANTON OH 44718-1317
SMITH DONNA K-7136 ANDIRON CIR NW CANTON OH 44718-1304
SMITH STEVEN R & JEAN M-5606 FOXBORO AVE NW CANTON OH 44718-3711
SONI GAUTAM R & ASHMI-5685 FOXBORO AVE NW CANTON OH 44718-1323
SWAIN PAUL J & COLLEEN M-7105 ANDIRON CIR NW CANTON OH 44718
SZELES ROBERT T & LISA J-5528 FOXBORO AVE NW CANTON OH 44718
THOMAS DEBRA M-5566 FOXBORO AVE NW CANTON OH 44718-1322
WANTZ JEAN M-5667 FOXBORO AVE NW CANTON OH 44718
WATSON JENNA M-7153 ANDIRON CIR NW CANTON OH 44718
WENNING GARY P & JENNIFER D-7098 ANDIRON CIR NW CANTON OH 44718-1302
YU XUEBO & LI RAN-7097 ANDIRON CIR NW CANTON OH 44718-1301

BRIARWOOD HILLS 4

BAIN SCHUYLER S & JENNINGS TIFFANY-6419 GRAYSON CIR NW CANTON OH 44718
BARBUTO ANTHONY D & JULIE L-6428 GRAYSON CIR NW CANTON OH 44718-4108
BRENNER NATHANIEL J & AMANDA R-6416 GRAYSON CIR NW CANTON OH 44718-4108
BUCKLAND CHAD M & MEGAN M-ASHBURN ST NW CANTON OH 44718
BUI TRACY KIM-6471 WESTON AVE NW CANTON OH 44718
CULPEPPER JASON L & TARA B-6455 GRAYSON CIR NW CANTON OH 44718-4109
GREEN RONALD I & ANNA F TRUSTEES / GREEN FAMILY TRUST-6400 WESTON AVE NW CANTON OH 44718
GREENE SYLVERA-6484 WESTON AVE NW CANTON OH 44718
GROVER SUNIL & SEEMA-6409 WESTON AVE NW CANTON OH 44718
HENRY ASHAWNTIE C & FABIANA MAGGICO-6440 WESTON AVE NW CANTON OH 44718
LITZ JANE E & JEFFREY N-6462 WESTON AVE NW CANTON OH 44718-3947
MAGHES ANTHONY J & RIMA F-6422 WESTON AVE NW CANTON OH 44718
MCKELLEY JEFF & DEBRA-6437 GRAYSON CIR NW CANTON OH 44718
MORGAN RICHARD L & FONDA J TRUSTEES-6450 GRAYSON CIR NW CANTON OH 44718
NIXDORF JEFFERY A & DONNA J-6860 ASHBURN ST NW CANTON OH 44718
PASTORIUS JASON A & JAMIE L-6493 WESTON AVE NW CANTON OH 44718

Parcels by Neighborhood No. and Allot/Sub

ROBERT GLENN S & LYNN M-6431 WESTON AVE NW CANTON OH 44718-3948
SCHRECK DOUGLAS W & ELIZABETH A-6453 WESTON AVE NW CANTON OH 44718
SHERMAN MICHAEL L TRUSTEE-6909 ASHBURN ST NW CANTON OH 44718
SOURWINE REX J & CHRISTINE M-6873 ASHBURN ST NW CANTON OH 44718-4112
STEPANIC MARLA J-6985 THORNWOOD ST NW CANTON OH 44718
STETHEM GERALD D & DEBORAH L TRUSTEES-6891 ASHBURN ST NW CANTON OH 44718
TONYA THOMAS C & ERIN L-6479 GRAYSON CIR NW CANTON OH 44718

FOXCHASE HILLS #6

ADKINS ROBERT S & STEPHANIE A-6650 MILITIA HILL ST NW CANTON OH 44718-3770
AGHABABA MORTAZA & MONJEZI FARIBA-6550 DRAKE ST NW CANTON OH 44718-1477
BAIRD JOHN A & JANICE M-6561 DRAKE ST NW CANTON OH 44718-1478
BRIONES CLARE S-6572 DRAKE ST NW CANTON OH 44718-1477
COLLINS KEVIN R & MARY A-5560 FOXTAIL CIR NW CANTON OH 44718
DAWKINS BETTY J-6430 CORRINE DR NW CANTON OH 44718-3776
GILL JOHN F-6578 DRAKE ST NW CANTON OH 44718-1477
HARDESTY JUSTIN B & ALICIA M-6464 CORRINE DR NW CANTON OH 44718-3776
HATTERY ANDREW J AND CHARISSA D-5656 GRAY FOX DR NW CANTON OH 44718-1479
LEWIS SIDNEY L & JAMESETTA H-5636 GRAY FOX DR NW CANTON OH 44718-1479
LIU CLEMENT & LI YUHONG-6501 DRAKE ST NW CANTON OH 44718-1478
MARINELLI ALBERT & ANNE TRUSTEES-6444 CORRINE DR NW CANTON OH 44718-3776
MCGAUGHEY ANNE C-6682 MILITIA HILL ST NW CANTON OH 44718-3770
MILAVICKAS ERIC A & ELIZABETH T-5548 FOXTAIL CIR NW CANTON OH 44718
MORTON DOUG & JULIA-6533 DRAKE ST NW CANTON OH 44718-1478
MULHAIR ROBERT W & PAMELA L W TRUSTEES-6465 CORRINE DR NW CANTON OH 44718-3775
PUMMELL RICHARD D & MARY E-5635 GRAY FOX DR NW CANTON OH 44718-1480
SCALA DENISE TRUSTEE-5561 FOXTAIL CIR NW CANTON OH 44718
SCOTT JOHN-6625 MILITIA HILL ST NW CANTON OH 44718
SMITH PAUL G AND WARD-SMITH KELLY J-6474 CORRINE DR NW CANTON OH 44718-3776
TIRMONIA ALLISON K-6573 DRAKE ST NW CANTON OH 44718-1478
WRIGHT MARJORIE LYNN-6551 DRAKE ST NW CANTON OH 44718-1478

GREENBRIAR WOODS 3

BECKER ANN M TRUSTEE-6541 CULPEPPER ST NW CANTON OH 44718
BERG BRIAN P & PATRICIA A-6623 CULPEPPER ST NW CANTON OH 44718
BERKEY MARK A & SUSAN I-6618 CULPEPPER ST NW CANTON OH 44718
BRANNAN RANDALL S & SHARON M-6442 MEADOWSWEET AVE NW CANTON OH 44718
CUSHMAN STEPHEN-6564 CULPEPPER ST NW CANTON OH 44718
DEEM GREGORY A-6605 CULPEPPER ST NW CANTON OH 44718
DUBS DENNIS J & NORMA J-6540 CULPEPPER ST NW CANTON OH 44718
FULLER SHARYN C-6476 MEADOWSWEET AVE NW CANTON OH 44718
GRIFFIN STEPHEN P & KIM H-6588 CULPEPPER ST NW CANTON OH 44718
HAM JIHOON & KIM KYOUNG HEE-6576 CULPEPPER ST NW CANTON OH 44718-4104
HAUPT VALERIE S TRUSTEE-6552 CULPEPPER ST NW CANTON OH 44718
HUMBERT PATRICK D & LORENA-6437 MEADOWSWEET AVE NW CANTON OH 44718

Parcels by Neighborhood No. and Allot/Sub

KELLY STEVEN M-6415 MEADOWSWEET AVE NW CANTON OH 44718
MCEVOY ROY W & LORAN J-6455 MEADOWSWEET AVE NW CANTON OH 44718
MCNULTY DIANA D TTEE/DIANA D MCNULTY REV TRUST-6553 CULPEPPER ST NW CANTON OH 44718
OWENS MARCUS B & KIMBERLEY A-6493 MEADOWSWEET AVE NW CANTON OH 44718
RODOCKER KATHRYN-6583 CULPEPPER ST NW CANTON OH 44718
ROWLAND CHRISTOPHER K AND TRISHA P-6477 MEADOWSWEET AVE NW CANTON OH 44718-3937
RUWADI BRAIN D-6565 CULPEPPER ST NW CANTON OH 44718
VEMULAPALLI SUNITHA& NAGARATNA P-6594 CULPEPPER ST NW CANTON OH 44718-4104
ZAGST JEFFREY S & MCCONNELL-ZAGST BRIDGET-6529 CULPEPPER ST NW CANTON OH 44718

GREENBRIAR HILLS #3

BAGNOLA BRIDGET TRUSTEE-7004 SALERNO ST NW CANTON OH 44718
BAGNOLA BRIDGET TRUSTEE-SALERNO ST NW CANTON OH 44718
BRESSI JOSEPH R-6814 SALERNO ST NW CANTON OH 44718-3729
BURRIER RANDALL L-6890 SALERNO ST NW CANTON OH 44718
COCHRAN WILLIAM D & PAMELA K-6834 HARBOR DR NW CANTON OH 44718-3737
CONLEY TIMOTHY B & MARLA S JWRS-6976 SALERNO ST NW CANTON OH 44718-3733
DEPASQUALE NICHOLAS M AND EILEEN T-6955 SALERNO ST NW CANTON OH 44718
DUFFEY JEFFERY A & PATRICIA A-6975 SALERNO ST NW CANTON OH 44718-3734
DURR MARLIN A & NANCY A-6833 HARBOR DR NW CANTON OH 44718
GORDON JAMES W JR & BEVERLY A-6870 SALERNO ST NW CANTON OH 44718-3730
HUMMELL DENNIS C & DONNA G-6875 HARBOR DR NW CANTON OH 44718-3743
LIEBAU GREGORY R & DENIZ TRUSTEES OF THE LIEBAU TRUST-6841 SALERNO ST NW CANTON OH 44718-3
MAVRAKIS NICHOLAS III & LESLEY RAQUEL-6817 SALERNO ST NW CANTON OH 44718-3731
MILES SAMUEL H JR-7003 SALERNO ST NW CANTON OH 44718-3788
NAPIERALA JOSEPH S & BARBARA A-6935 SALERNO ST NW CANTON OH 44718
OBERMEYER JEFFREY A& SHARILYN R-6848 SALERNO ST NW CANTON OH 44718-3730
POLONY ZOLTAN J TRUSTEE-VINCINE ST NW CANTON OH 44718
RIFFLE DANIEL A & ANDREA M-6954 SALERNO ST NW CANTON OH 44718-3733
SALEH RAWD O & TARAKCI NIYAZI-6891 SALERNO ST NW CANTON OH 44718-3732
SMITH RICHARD D & DOREEN M-6913 SALERNO ST NW CANTON OH 44718-3734
TEYNOR TIMOTHY M & THERESE M-6932 SALERNO ST NW CANTON OH 44718-3733
WANG JACOB J & NAOMI Y-6912 SALERNO ST NW CANTON OH 44718-3733
YOUNG JEFFREY A & LESLEY R-6875 SALERNO ST NW CANTON OH 44718-3732

SHADOW RIDGE

BG CUSTOM HOMES INC-5743 SHADOW RIDGE CIR NW NORTH CANTON OH 44720
BG CUSTOM HOMES LLC-5705 SHADOW RIDGE CIR NW NORTH CANTON OH 44720
BIVIANO J MARTIN & BIVIANO DONNA L-5715 RIDGECOURT ST NW NORTH CANTON OH 44720
BLYTHE CONSTRUCTION LLC-5679 RIDGECOURT ST NW NORTH CANTON OH 44720
BONSALL THOMAS J & LINDSAY A-5568 SHADOW RIDGE CIR NW NORTH CANTON OH 44720
DIBARTOLO ROCCO & KELLY-7526 SOUTHRIDGE CIR NW NORTH CANTON OH 44720
DUNLAP JEFFREY T-7572 SOUTHRIDGE CIR NW NORTH CANTON OH 44720
FARINA MATTHEW J & HEATHER S-7575 SOUTHRIDGE CIR NW NORTH CANTON OH 44720
FARRELL STEPHANIE C & JASON C-7553 SOUTHRIDGE CIR NW NORTH CANTON OH 44720

Parcels by Neighborhood No. and Allot/Sub

HAYES MICHAEL W & SHIRLEY R-5769 RIDGECOURT ST NW NORTH CANTON OH 44720
HUEGEL BRIANA L & HUEGEL EVAN J-7515 SOUTHRIDGE CIR NW NORTH CANTON OH 44720
LATIANO RAYMOND V & BRIANNA L-5614 SHADOW RIDGE CIR NW NORTH CANTON OH 44720
MARTINEZ ALFONSO VILLEGAS & ALZATE CLAUDIA ARBELAEZ-7511 CROWNGATE CIR NW NORTH CANTON
OLD WORLD CLASSICS LLC-7526 CROWNGATE CIR NW NORTH CANTON OH 44720
POLOMBI RAYMOND P & PUGLIESE MELINA-SHADOW RIDGE CIR NW NORTH CANTON OH 44720
REA BUILDING CORPORATION-7538 SOUTHRIDGE CIR NW NORTH CANTON OH 44720
RINI DANTE W-5574 SHADOW RIDGE CIR NW NORTH CANTON OH 44720
RUE TRAVIS A & MARIAH K-5692 SHADOW RIDGE CIR NW NORTH CANTON OH 44720
SCOTT TODD A & MARGARET J-7517 CROWNGATE CIR NW NORTH CANTON OH 44720
SELINSKY JERROD E & JENNIFER L-5600 SHADOW RIDGE CIR NW NORTH CANTON OH 44720
SHADOW RIDGE LLC-5585 SHADOW RIDGE CIR NW NORTH CANTON OH 44720
SHADOW RIDGE LLC-5599 SHADOW RIDGE CIR NW NORTH CANTON OH 44720
SHADOW RIDGE LLC-5631 SHADOW RIDGE CIR NW NORTH CANTON OH 44720
SHADOW RIDGE LLC-5632 SHADOW RIDGE CIR NW NORTH CANTON OH 44720
SHADOW RIDGE LLC-5638 RIDGECOURT ST NW NORTH CANTON OH 44720
SHADOW RIDGE LLC-5645 SHADOW RIDGE CIR NW NORTH CANTON OH 44720
SHADOW RIDGE LLC-5648 SHADOW RIDGE CIR NW NORTH CANTON OH 44720
SHADOW RIDGE LLC-5664 RIDGECOURT ST NW NORTH CANTON OH 44720
SHADOW RIDGE LLC-5677 SHADOW RIDGE CIR NW NORTH CANTON OH 44720
SHADOW RIDGE LLC-5691 SHADOW RIDGE CIR NW NORTH CANTON OH 44720
SHADOW RIDGE LLC-5708 SHADOW RIDGE CIR NW NORTH CANTON OH 44720
SHADOW RIDGE LLC-5727 SHADOW RIDGE CIR NW NORTH CANTON OH 44720
SHADOW RIDGE LLC-5733 RIDGECOURT ST NW NORTH CANTON OH 44720
SHADOW RIDGE LLC-5735 SHADOW RIDGE CIR NW NORTH CANTON OH 44720
SHADOW RIDGE LLC-5740 SHADOW RIDGE CIR NW NORTH CANTON OH 44720
SHADOW RIDGE LLC-5746 SHADOW RIDGE CIR NW NORTH CANTON OH 44720
SHADOW RIDGE LLC-5751 RIDGECOURT ST NW NORTH CANTON OH 44720
SHADOW RIDGE LLC-7514 CROWNGATE CIR NW NORTH CANTON OH 44720
SHADOW RIDGE LLC-7542 CROWNGATE CIR NW NORTH CANTON OH 44720
SHADOW RIDGE LLC-7576 CROWNGATE CIR NW NORTH CANTON OH 44720
SHADOW RIDGE LLC-7592 CROWNGATE CIR NW NORTH CANTON OH 44720
SHADOW RIDGE LLC-RIDGECOURT ST NW NORTH CANTON OH 44720
SHADOW RIDGE LLC-SHADOW RIDGE CIR NW NORTH CANTON OH 44720
SHERMAN MICHAEL L TRUSTEE OF THE MICHAEL L SHERMAN TRUST-7555 CROWNGATE CIR NW NORTH C
SHULTZ DESIGN & CONSTRUCTION INC-7537 SOUTHRIDGE CIR NW NORTH CANTON OH 44720
SMITH DEVELOPMENT CORPORATION-5596 SHADOW RIDGE CIR NW NORTH CANTON OH 44720
SOVACOL MICHAEL D & JESSICA L H-7554 SOUTHRIDGE CIR NW NORTH CANTON OH 44720
VOOTHALURU ROHIT & KANDI SUJATHA-7577 CROWNGATE CIR NW NORTH CANTON OH 44720
WEAVER EUGENE & JOANI-7529 SOUTHRIDGE CIR NW NORTH CANTON OH 44720
ZDRAVEV ZORAN & BIAGA-7533 CROWNGATE CIR NW NORTH CANTON OH 44720
FOXCHASE HILLS #5
ANDREWS EDWARD J & DONNA M-7040 MILITIA HILL ST NW CANTON OH 44718-3719

Parcels by Neighborhood No. and Allot/Sub

BOUIE AARON III & JULIE-7047 MILITIA HILL ST NW CANTON OH 44718-3720
--

BREEN JAMES P II-7053 MILITIA HILL ST NW CANTON OH 44718-3720

COTOPOLIS TINA K & JAMES K-5634 ARMISTICE AVE NW CANTON OH 44718-1383

CROSS JOHN M & WEISS KAREN M-7041 MILITIA HILL ST NW CANTON OH 44718-3720

DANNEMILLER RONALD R & JOLENE L-5616 ARMISTICE AVE NW CANTON OH 44718-1383
--

EVANS ANDREW A-7076 MILITIA HILL ST NW CANTON OH 44718-3719

JOHNSTUN RICHARD L-7057 MILITIA HILL ST NW CANTON OH 44718-3720

KAKOULES MICHAEL & HARITINA-6975 MILITIA HILL ST NW CANTON OH 44718-3717
--

KNISLEY S DOUGLAS & NORMA G-5652 ARMISTICE AVE NW CANTON OH 44718-1383
--

MCCOLLUM ERRICK II-7058 MILITIA HILL ST NW CANTON OH 44718-3719

RICHARDSON REBECCA L TRUSTEE-7021 MILITIA HILL ST NW CANTON OH 44718-3720

SCARFPIN JAMES E & CINDY A-5617 ARMISTICE AVE NW CANTON OH 44718-1390

SCARFPIN JAMES E & CYNTHIA A-5635 ARMISTICE AVE NW CANTON OH 44718-1390

SCHARLER FREDERICK A & MARIAN R-6974 MILITIA HILL ST NW CANTON OH 44718-3718
--

STROUP CORY T & JILL A-6853 MILITIA HILL ST NW CANTON OH 44718-3716

WEHN TYSON D & ERIKA M-7001 MILITIA HILL ST NW CANTON OH 44718-3720

LAURELWOODS 2

BLACK CATHRINE I-6594 FORESTWOOD ST NW CANTON OH 44718-4207

CAMERON WILLIAM T & ROSEMARY-6582 FORESTWOOD ST NW CANTON OH 44718
--

CANOVA CHRISTIAN J-6546 FORESTWOOD ST NW CANTON OH 44718-4207

GRISAK AARON M & MANDY R-6626 FORESTWOOD ST NW CANTON OH 44718-4209

HARROWER JACOB & BARBARA-6538 FORESTWOOD ST NW CANTON OH 44718-4207

HERL DAVID-6606 FORESTWOOD ST NW CANTON OH 44718
--

HERRICK THOMAS M JR & CHERYL L-6666 FORESTWOOD ST NW CANTON OH 44718-4209

INGRAM NANCY J TRUSTEE-6638 FORESTWOOD ST NW CANTON OH 44718
--

KLEIN DAVID E JR & LU-HSIN TRUSTEES-6506 FORESTWOOD ST NW CANTON OH 44718

LEE, SHUNG IK & WEI, HYUNKYUNG-6574 FORESTWOOD ST NW CANTON OH 44718-4207

LORENZ JOSEPH M & LEFFLER KAREN L-6526 FORESTWOOD ST NW CANTON OH 44718

RODRIGUEZ DANIEL P & SARAH F-6650 FORESTWOOD ST NW CANTON OH 44718
--

WRIGHT NATHAN E & SAUNDRA S-6560 FORESTWOOD ST NW CANTON OH 44718-4207
--

GREENBRIAR WOODS 2

BARNES MARTIN J AND SUSAN E-6347 MEADOWSWEET AVE NW CANTON OH 44718-3935
--

BENGER NADINE & SHAUN H CO TRUSTEES OF THE NADINE BENGER TRUST-6268 MARGATE CIR NW CANTON OH 44718
--

CRAIG STEVEN L & AMY S-6313 MEADOWSWEET AVE NW CANTON OH 44718-3935

DOWLING MICHAEL J & KAREN L-6360 MEADOWSWEET AVE NW CANTON OH 44718

DUGGAN WILLIAM M & BRITTANY L-6299 MEADOWSWEET AVE NW CANTON OH 44718-3933
--

FRIEDL RICHARD C TTE/MASAE FRIEDL TRUST-6333 MEADOWSWEET AVE NW CANTON OH 44718

HOFACKER MICHAEL S & MARIANNE C-6383 MEADOWSWEET AVE NW CANTON OH 44718-3935
--

MYERS CHAD & HOLLY M-6280 MEADOWSWEET AVE NW CANTON OH 44718-3932

SAKOTAS CHARLES T & BETH-6283 MEADOWSWEET AVE NW CANTON OH 44718-3933

SMITEK JON W & JANET TRUSTEES / JANET SMITEK TRUST-6365 MEADOWSWEET AVE NW CANTON OH 44718
--

SPONSELLER JOHN W & BEATRICE K-6306 MEADOWSWEET AVE NW CANTON OH 44718
--

VISCO DONALD P JR & TRACEY-6322 MEADOWSWEET AVE NW CANTON OH 44718-3934

Parcels by Neighborhood No. and Allot/Sub

YOUNG DAVID & RUCHIKA-6294 MEADOWSWEET AVE NW CANTON OH 44718

GREENBRIAR HILLS 6

AHMAD KHALIL & NASREEN-6087 VINCINE CIR NW CANTON OH 44718
--

BOTIMER JACK W & KATHRYN S-6086 VINCINE CIR NW CANTON OH 44718-3912

DENT STEVEN L & SUSAN C-6097 VINCINE CIR NW CANTON OH 44718-3913
--

GRZESCHIK CARL B & SUSAN M-6070 VINCINE CIR NW CANTON OH 44718
--

HARMON MATTHEW W & MONICA L-6108 VINCINE CIR NW CANTON OH 44718

KRUMMRICH KENNETH A & PATRICIA A TRUSTEES OF THE KRUMMRICH TRUST DATED APRIL 30-6100 VINCINE CIR NW CANTON OH 44718

MANDERINE SAMUEL A JR & PAMELA A-6548 HARBOR DR NW CANTON OH 44718-3781

MANZELLA DENNIS & ROSE ANN-6577 HARBOR DR NW CANTON OH 44718-3782

NASTOFF MICHAEL T & STEPHANIE-6052 VINCINE CIR NW CANTON OH 44718

RUSNAK RONALD R-6572 HARBOR DR NW CANTON OH 44718

SMITH BETTY J TRUSTEE / BETTY J SMITH REVOCABLE TRUST-6537 HARBOR DR NW CANTON OH 44718

THOMAS BRIAN A-6557 HARBOR DR NW CANTON OH 44718
--

FOX CHASE HILLS #1

BURGESS DUSTIN M & ROBINSON ALYSSA H-6831 STOCKBRIDGE ST NW CANTON OH 44718-3708
--

CHIAPPINI THOMAS & DEBBIE-6791 GRAYSTONE CIR NW CANTON OH 44718-1372
--

FINKELSTEIN SAMUEL D & SANDRA K-5531 FOXCHASE AVE NW CANTON OH 44718-1379

HAAS JAMES M JR & DUFF HAAS TIFFANY A-5516 FOXCHASE AVE NW CANTON OH 44718-1380

HAAS JAMES M JR & DUFF HAAS TIFFANY A-FOXCHASE AVE NW CANTON OH 44718

HEITGER JEFFREY W SR & CATHERINE M-6874 STOCKBRIDGE ST NW CANTON OH 44718-3707
--

JONES PARA M-6800 GRAYSTONE CIR NW CANTON OH 44718-1372

LYNCH LISA M-5545 FOXCHASE AVE NW CANTON OH 44718-3712
--

MCCABE RICHARD W & MARGARET S TRUSTEES-5501 FOXCHASE AVE NW CANTON OH 44718-1379
--

STEVENSON KATHERINE M-FULTON DR NW CANTON OH 44718
--

VELLIOS CAROL E-5562 FOXCHASE AVE NW CANTON OH 44718-1380

WELLS LINDA L-6883 FLAGSTONE CIR NW CANTON OH 44718-1371
--

WENTZ CHARLES P & SEACHRIST DENISE A-6884 FLAGSTONE CIR NW CANTON OH 44718-1371

GREENBRIAR HILLS 7

BUSCH TIMOTHY & ELIZABETH TRUSTEES / BUSCH FAMILY TRUST-6148 MARGATE AVE NW CANTON OH 44718

CASTELLO DERRICK L & LAUREN-6190 MARGATE AVE NW CANTON OH 44718

COWLES MICHAEL B & KARIE M-6172 MARGATE AVE NW CANTON OH 44718
--

EAGON DONALD E & SHERYL L-6590 THORNBRIAR ST NW CANTON OH 44718-3909
--

JANOWICZ GLENN R & JOYCE M-6160 MARGATE CIR NW CANTON OH 44718-3902

JONES RICHARD M & KANDICE L-6591 THORNBRIAR ST NW CANTON OH 44718-3908
--

LACKEY KEITH T & BONITA H-6215 MARGATE AVE NW CANTON OH 44718

OLENZAK SIGMUND-6575 THORNBRIAR ST NW CANTON OH 44718

POTH JAMIE M-6218 MARGATE AVE NW CANTON OH 44718
--

SURNEAR KEVIN J & STACEY L-6572 THORNBRIAR ST NW CANTON OH 44718
--

WILLIAMS MARK & BONNIE L-6233 MARGATE CIR NW CANTON OH 44718-3924

BRIARWOOD HILLS 3

ALLEN THOMAS B-6516 SHENANDOAH AVE NW CANTON OH 44718-3945
--

DUNLAP RICHARD M & KATHARINE R-6513 SHENANDOAH AVE NW CANTON OH 44718

Parcels by Neighborhood No. and Allot/Sub

GONZALEZ KODY V & JENNIFER S-6476 SHENANDOAH AVE NW CANTON OH 44718-3939
--

HART LAUREN & LISA K-6417 SHENANDOAH AVE NW CANTON OH 44718

MARKOFF MICHAEL S & LISA M-6451 SHENANDOAH AVE NW CANTON OH 44718-3944
--

NORMAN ROBERT J & AMBER E-6433 SHENANDOAH AVE NW CANTON OH 44718-3944

TRAICOFF ANDREW G & JOAN W TRUSTEES OF THE TRAICOFF FAMILY TRUST-6452 SHENANDOAH AVE NW

WATSON STEVAN J & PENNY R-6494 SHENANDOAH AVE NW CANTON OH 44718
--

WERNECKE DIRK & ROSE M-6477 SHENANDOAH AVE NW CANTON OH 44718-3944
--

WOOLLEY HELEN F-6430 SHENANDOAH AVE NW CANTON OH 44718
--

FOXCHASE HILLS #4

BRYANT JASON C & CARA E-5651 BROWNSTONE CIR NW CANTON OH 44718-3723

CHEVALIER EDWARD R & ROSEMARY TRUSTEES / ROSEMARY CHEVALIER TRUST-6803 MILITIA HILL ST NW

CROMER JOHN N & CAROL B-6762 MILITIA HILL ST NW CANTON OH 44718-3768
--

DEAN STEPHEN A & MEGAN L-6783 MILITIA HILL ST NW CANTON OH 44718-1391

KNIGHT JARED A & LAUREN D-5671 BROWNSTONE CIR NW CANTON OH 44718-3723

LEBO RUSSELL P II & LINDA M-5670 BROWNSTONE CIR NW CANTON OH 44718-1399

PRIMACK ROBERTA A-5625 BROWNSTONE CIR NW CANTON OH 44718-3723

SEELING D DIANE-5650 BROWNSTONE CIR NW CANTON OH 44718-1399

SWIHART MARK H & BRIDGET E-6823 MILITIA HILL ST NW CANTON OH 44718-3716

TARIAN R JOSEPH & PAMELA J TTEE/PAMELA J TARIAN TRUST-6763 MILITIA HILL ST NW CANTON OH 44718

FOXCHASE HILLS #3

DILLON BRIAN K & HEATHER L-5625 FOXCHASE AVE NW CANTON OH 44718-3714
--

EVANS MARY M-5651 FOXCHASE AVE NW CANTON OH 44718-3714
--

KESSLER JOHN C REVOCABLE TRUST & LORRAINE P KESSLER REVOCABLE TRUST-5626 FOXCHASE AVE NW C
--

MANN ROGER L TRUSTEE-5670 FOXCHASE AVE NW CANTON OH 44718-3713
--

MELDRUM TODD E TRUSTEE/TODD E MELDRUM TRUST-5671 FOXCHASE AVE NW CANTON OH 44718-3714

UTLAK DAVID J & BARBARA L-5650 FOXCHASE AVE NW CANTON OH 44718-3713

FOXCHASE HILLS #2

ALAYAMINI ANDREW-5590 FOXCHASE AVE NW CANTON OH 44718-1380
--

ALHATEM EID & KHOURI YARA-5601 FOXCHASE AVE NW CANTON OH 44718-3714

EWERS DONALD C & CHERYL L CO TRUSTEES OF THE DONALD C & CHERYL L EWERS FAMILY REVOCABLE LI
--

GREEN BRIAN J & NICOLE R-5581 FOXCHASE AVE NW CANTON OH 44718-3712
--

MARSHALL DEAN J & CREIGHTON JACQUELYN E-5604 FOXCHASE AVE NW CANTON OH 44718-3713

SPARKS WILLIAM R & SUSAN C-5580 FOXCHASE AVE NW CANTON OH 44718-1380
--

WYNDHAM RIDGE ALLOTMENT 1 (.49A)

BONNIWELL BARTH A & DENISE E-5899 KINGSBORO CIR NW NORTH CANTON OH 44720
--

CAMP JAMES A & AMY A-5857 WESTRIDGE CIR NW NORTH CANTON OH 44720
--

THOMPSON CONSTANCE J & MORAN TERESITA L-5879 WESTRIDGE CIR NW NORTH CANTON OH 44720

FOXBORO MEADOWS

KING WILLIAM J & ANGELICA M N-5729 FOXBORO AVE NW CANTON OH 44718

WALLACE FREDERICK C & CATHY L-5507 FOXBORO AVE NW CANTON OH 44718

WILSON JOSEPH L & JESSICA S-5523 FOXBORO AVE NW CANTON OH 44718-1321
--

WYNDHAM RIDGE ALLOTMENT 1 (.52A)

CAPLES TRAVIS M & KRISTIN S-7528 WYNDGATE COURT AVE NW NORTH CANTON OH 44720
--

Parcels by Neighborhood No. and Allot/Sub

KIEFFER JOY M & KRISTOFF JOHN D-7546 WYNDGATE COURT AVE NW NORTH CANTON OH 44720
--

WAY LINDSEY JEAN-7510 WYNDGATE COURT AVE NW CANTON OH 44720

FOXCHASE HILLS 6

BROWN CATHY S TRUSTEE / CATHY S BROWN TRUST-6655 MILITIA HILL ST NW CANTON OH 44718-3769
--

NAM MARIA N-6421 CORRINE DR NW CANTON OH 44718-3775

SHAFFER MICHAEL P & AMANDA Q-CORRINE DR NW CANTON OH 44718
--

SLEE ANTHONY J & MARY E-6418 CORRINE DR NW CANTON OH 44718-3776

GREENBRIAR HILLS 4

CECONI THOMAS E & KIMBERLY B-6138 TUSCANY CIR NW CANTON OH 44718-3748

TUCKER CHRISTOPHER S & LISA A-TUSCANY CIR NW CANTON OH 44718
--

WORSTELL BRIAN D-6731 SALERNO ST NW CANTON OH 44718

WYNDHAM RIDGE ALLOTMENT 1 (.59A)

MARCELLI NICHOLAS J & LESLEE-5880 KINGSBORO CIR NW NORTH CANTON OH 44720
--

PETRILLO JASON R & AMY M-5914 WESTRIDGE CIR NW NORTH CANTON OH 44720
--

WYNDHAM RIDGE ALLOTMENT 1 (.46A)

DRAKE LORRAINE E-7590 WYNDGATE COURT AVE NW NORTH CANTON OH 44720

THAI, CHARLIE-5835 WESTRIDGE CIR NW NORTH CANTON OH 44720

GREENBRIAR HILLS 1

HUSSEIN ABDOUL F & SAMAD SUENA S-5781 ARMISTICE AVE NW CANTON OH 44718
--

SMOCK DEVIN & CARISSA-5954 KERRY CIR NW CANTON OH 44718-1356
--

WYNDHAM RIDGE ALLOTMENT 1 (.48A)

BRUSS TIMOTHY J & RACHELLE L-5901 WESTRIDGE CIR NW NORTH CANTON OH 44720
--

RHODES EARL R-7568 WYNDGATE COURT AVE NW NORTH CANTON OH 44720
--

WYNDHAM RIDGE ALLOTMENT 1 (.74A)

HANDWORK LAWRENCE W & COLLEEN K-5894 KINGSBORO CIR NW NORTH CANTON OH 44720

MARTIN P BRUCE TRUSTEE OF THE P BRUCE MARTIN REVOCABLE TRUST-7605 WYNDGATE COURT AVE NW

WYNDHAM RIDGE ALLOTMENT 1 (.53A)

IQBAL AMIR & ANEELA-5858 KINGSBORO CIR NW NORTH CANTON OH 44720

NORCH JASON D & JENNIFER D-7638 WYNDGATE COURT AVE NW NORTH CANTON OH 44720

WYNDHAM RIDGE ALLOTMENT 1 (.63A)

ADUSUMILLI VENKAT R & -7629 WYNDGATE COURT AVE NW NORTH CANTON OH 44720

ESCOLA ERIC M & MARSHA K-7620 WYNDGATE COURT AVE NW NORTH CANTON OH 44720

GREENBRIAR WOODS 4

CALANDROS MARIA A & LOUIS G-6282 MARGATE CIR NW CANTON OH 44718-3923
--

TU JINBIAO & LIU JUN-6296 MARGATE AVE NW CANTON OH 44718
--

.02A: 11-15'EE: 12 - 15 X 34.79'NE

ROBESON PATRICIA K TRUSTEE-6810 GRAYSTONE CIR NW CANTON OH 44718-1372

CHASE HILLS #1

EISENBREI MARK A & LORETTA M-5580 ARMISTICE AVE NW CANTON OH 44718-1300

93.69'WS FOXBORO MEADOWS ALL'T

ROHR JASON W & ROBYN S-7100 BARNSTABLE CIR NW CANTON OH 44718-1318
--

.66A

STARK RONALD F & JILL L-6983 FULTON DR NW CANTON OH 44718-1518
--

Parcels by Neighborhood No. and Allot/Sub

WH FOX CHASE HILLS #1

BELDEN PHILLIP G TRUSTEE-5536 ARMISTICE AVE NW CANTON OH 44718-1300

EX IRR TRI SEC

CARLSON NEIL W & JANICE J TTEES NEIL W & JANICE J CARLSON REV TRUST-5365 GOVERNORS AVE NW CA

150'WE;12-30 X 150'NS FOX CHASE HI

EAST CHARLES B & LEE ANN L-5598 ARMISTICE AVE NW CANTON OH 44718-1300

.95A

DIGIROLOMA ANTHONY-6601 FULTON DR NW CANTON OH 44718-1512

WYNDHAM RIDGE ALLOTMENT 1 (.92A)

STANICH STACEY L-5895 KINGSBORO CIR NW NORTH CANTON OH 44720

FOX CHASE HILLS 1

SPURGEON BRADLEY-6775 FULTON DR NW CANTON OH 44718

WYNDHAM RIDGE ALLOTMENT 1 (.73A)

BRICKWOOD RYAN W & TERRA L-5881 KINGSBORO CIR NW NORTH CANTON OH 44720

1.02A

REGAS NICK S & JENNIFER H-6747 FULTON DR NW CANTON OH 44718-1514

WH;6-10'SE FOX CHASE HILLS 1

HARLEY LORA L-5537 ARMISTICE AVE NW CANTON OH 44718-1385

1.30A

DEGARMO JAMES R & ALICA L-6653 FULTON DR NW CANTON OH 44718-1512

146.65'IRR SE GREENBRIAR HILLS 5

NWAJEI EMMANUEL & SUSAN-6202 ROCKSIDE CIR NW CANTON OH 44718-3784

15NE .68A (1.57A)

WAHL JASON CHARLES & AMY MARIE-6304 MARGATE CIR NW CANTON OH 44718

30.96'TRI WS FOXBORO MEADOWS ALL'T

PERSINGER JARRY L & MIRIAM L-7074 BARNSTABLE CIR NW CANTON OH 44718-1316

2.92A

SHULTZ JEFFREY L & KATHERINE M-6755 FULTON DR NW CANTON OH 44718-1514

FOXCHASE HILLS 7

SHAFFER MICHAEL P & AMANDA Q-6409 CORRINE DR NW CANTON OH 44718-3775

WYNDHAM RIDGE ALLOTMENT 1 (.62A)

KELLER TIMOTHY S & WENDI-5859 KINGSBORO CIR NW NORTH CANTON OH 44720

(8.41A) AMBLEWOODWULFF SCOTT A TRUSTEE OF THE SCOTT A WULFF REVOCABLE TRUST & WULFF LISA M TRUSTEE OF THE U
AMBLEWOOD (.37A)

MAHONEY EDWARD A IV & MAHONEY MICHELLE C TTEES OF MICHELLE C MAHONEY TRUST DATED DEC 30

.44A

BARNHART KENNETH C & PHYLLIS M-5820 KILDARE CIR NW CANTON OH 44718

MEADOWS ALLT

ARRINGTON ANTHONY & PAMELA-7092 BARNSTABLE CIR NW CANTON OH 44718-1316

GREENBRIAR HILLS 2

MORLEY CHARLES W & KAREN S-6481 AMBLEWOOD ST NW CANTON OH 44718-1388

AMBLEWOOD (.52A)

Parcels by Neighborhood No. and Allot/Sub

MALLUE PAUL O JR & SHEPHERD SHELLEY K-6452 AMBLEWOOD ST NW CANTON OH 44718-1387
WH FOXCHASE HILLS #6
SWIGER SHAUN & HEADLEY JESSICA A-6500 DRAKE ST NW CANTON OH 44718-1477
WH BRIARWOOD HILLS
CHUKWUMERIJE AGATHAA-6955 MAPLERIDGE CIR NW CANTON OH 44718-3918
(.48A) GREENBRIAR WOODS 1
CLAY RONALEE & TADDE TRUSTEES-6252 MARGATE CIR NW CANTON OH 44718-3923
#VALUE!
QUINLAN JUSTIN M & MELISSA C-5604 BRIDGECREEK AVE NW CANTON OH 44718
REGAL CONSTRUCTION CO-BRIDGECREEK AVE NW CANTON OH 44718
VIRTUE LLC-6801 GRAYSTONE CIR NW CANTON OH 44718-1372
; 25-104.04'IRR ES FOXBORO MEADOWS
SPARKS DANIEL W & YVONNE M-7084 BARNSTABLE CIR NW CANTON OH 44718-1316
100'WS FOXCHASE HILLS #3
VRABEL JOSEPH G & DEANA S-6723 MILITIA HILL ST NW CANTON OH 44718-1391
15' NE: 9 WH FOX CHASE HILLS #1
CESTARI MANUEL J REVOCABLE TRUST DATED JUNE 8, 2017-6909 FLAGSTONE CIR NW CANTON OH 44718
120'NE GREENBRIAR HILLS 7
MARTIN GREGORY W & FARRIS A-6141 MARGATE CIR NW CANTON OH 44718-3903
172.44'IRR WE BRIARWOOD HILLS 4
SCHRADER SCOTT W & DIANE E TRUSTEES-6412 GRAYSON CIR NW CANTON OH 44718-4108
159.51'SE GREENBRIAR HILLS 2
HAYMOND FREDRICK D & CHRISTINE E-6600 CORRINE DR NW CANTON OH 44718-3703
52.84' X 173.71'IRR WE GREENBRIAR
KLAPP PETER A-6984 HARBOR DR NW CANTON OH 44718-3745
219.05'NE GREENBRIAR HILLS 7
MURRAY LUCAS W & SAMANTHA E-6155 MARGATE CIR NW CANTON OH 44718-3903
EX 7'TRI NE GREENBRIAR HILLS #1
HARTY PATRICK J & WENDY M-5812 KERRY CIR NW CANTON OH 44718-1327
42 - 20'ES FOXCHASE HILLS #3
BELDEN ROBERT F & KATHLEEN K CO TRUSTEES OF THE ROBERT F & KATHLEEN K BELDEN REVOCABLE TRU
(.80A) AMBLEWOOD
JELLISON DWIGHT C & JOAN E-6469 AMBLEWOOD ST NW CANTON OH 44718-1388
EA FOXCHASE HILLS #1
LOGUE JAMES E & MARY R/CO-TTEES OF THE JAMES E LOGUE & MARY R LOGUE REVOCABLE TRUST-5542
(1.30A) AMBLEWOOD
KINGSBURY THOMAS R & MICHELLE M-6440 AMBLEWOOD ST NW CANTON OH 44718-1387
FOXCHASE HILLS #6
DOWNEY WILLIAM F & JOAN H-6683 MILITIA HILL ST NW CANTON OH 44718-3769
WYNDHAM RIDGE ALLOTMENT 1 (.81A)
SCHELLHASE E ROBERTJR-5876 WESTRIDGE CIR NW NORTH CANTON OH 44720
GREENBRIAR WOODS 1 (1.81A)
CLAY DENNIS J & PAULA J-6243 MARGATE CIR NW CANTON OH 44718-3924

Parcels by Neighborhood No. and Allot/Sub

WYNDHAM RIDGE ALLOTMENT 1 (.60A)

RIDGEVIEW DEVELOPMENT CORPORATION-STRAUSSER ST NW NORTH CANTON OH 44720

SCOTT MCCUE HOMES INC-5838 STRAUSSER ST NW NORTH CANTON OH 44720

IRR SE GREENBRIAR HILLS #1

MCFEE DONNA R-6899 BANTRY CIR NW CANTON OH 44718

WYNDHAM RIDGE ALLOTMENT 1 (1.05A)

LONG MARTIN J & AMYM-5902 WESTRIDGE CIR NW NORTH CANTON OH 44720

SE FOX CHASE HILLS #1

GUPTA PRAMOD K & SHASHI P-6908 FLAGSTONE CIR NW CANTON OH 44718-1371

WYNDHAM RIDGE ALLOTMENT 1 (.65A)

THRAMS JEFFREY A & SHEILA F-5917 WESTRIDGE CIR NW NORTH CANTON OH 44720

TRI WE GREENBRIAR #2

HEPNER SETH R & BETHANY L-6785 CORRINE DR NW CANTON OH 44718

WE FOX CHASE HILLS #1

NUKUTO GEORGE I & MARTHA J-6910 STOCKBRIDGE ST NW CANTON OH 44718-3709

WYNDHAM RIDGE ALLOTMENT 1 (.68A)

FLESHER VICTORIA JEAN-7708 WYNDGATE COURT AVE NW NORTH CANTON OH 44720

HILLS #3

LEHMAN LESTER J & MELISSA R-6743 MILITIA HILL ST NW CANTON OH 44718-1391

HILLS 6

LASKOVSKI DIMITAR R-5574 FOXTAIL CIR NW CANTON OH 44718

WS FOXCHASE HILLS 7

CHO M JEANNETTE TRUSTEE-6406 CORRINE DR NW CANTON OH 44718-3776

61.18'SEC GREENBRIAR HILLS 7

KRUMMRICH KENNETH A & PATRICIA A TRUSTEES OF THE KRUMMRICH TRUST DATED APRIL 30-MARGATE

37.64'TRI SWC BRIARWOOD HILLS 4

MODUGNO DIANE L-GRAYSON CIR NW CANTON OH 44718

WYNDHAM RIDGE ALLOTMENT 1 (.82A)

RIDGEVIEW DEVELOPMENT CORPORATION-STRAUSSER ST NW NORTH CANTON OH 44720

66.76'TRI WS GREENBRIAR HILLS 7

HARMON MATTHEW W & MONICA L-MARGATE AVE NW CANTON OH 44718

.01A

GEISSINGER PHILIP M & STEPHANIE N-WALES RD NW CANTON OH 44718

77.11'IRR SEC;83-32.91 X 45.65'TRI

NORMAN ROBERT J & AMBER E-SHENANDOAH AVE NW CANTON OH 44718

7'TRI NE GREENBRIAR HILLS #1

SCASSA KASEY L-KERRY CIR NW CANTON OH 44718

77.37'IRR SEC BRIARWOOD HILLS 4

HART LAUREN & LISA K-GRAYSON CIR NW CANTON OH 44718

CROSSING 1

ERLITZ JANE A-GOVERNORS AVE NW CANTON OH 44718

.02A

ERLITZ JANE A-GOVERNORS AVE NW CANTON OH 44718

Parcels by Neighborhood No. and Allot/Sub

56.14 TRI SEC BRIARWOOD HILLS 4

MODUGNO DIANE L-GRAYSON CIR NW CANTON OH 44718

SWC GREENBRIAR HILLS 7KRUMMRICH KENNETH A & PATRICIA A TRUSTEES OF THE KRUMMRICH TRUST DATED APRIL 30-MARGATE
WYNDHAM RIDGE ALLOTMENT 1 (.51A)

KAST MARK W & DENISE D-7660 WYNDGATE COURT AVE NW NORTH CANTON OH 44720

.33A

ONDO PAUL E & JILL J-GOVERNORS AVE NW CANTON OH 44718

145.06 IRR SWC FOXCHASE HILLS 6

SHAFFER MICHAEL P & AMANDA Q-CORRINE DR NW CANTON OH 44718

.38A

DIGIROLOMA ANTHONY-FULTON DR NW CANTON OH 44718

WE GREENBRIAR #2

BYRER DAVID J & YOUNG SOON-CORRINE DR NW CANTON OH 44718

15 IRR EE GREENBRIAR HILLS #4

LACH JOSEPH R & KOBE MARGARET F-HARBOR DR NW CANTON OH 44718

EE FOXCHASE HILLS 7

SLEE ANTHONY J & MARY E-CORRINE DR NW CANTON OH 44718

19 TRI NWC GREENBRIAR HILLS 5

MOORE RANDALL J & LAUREEN M-ROCKSIDE CIR NW CANTON OH 44718

.09A

LEHMAN LESTER J & MELISSA R-MILITIA HILL ST NW CANTON OH 44718

MARSHALL DEAN J & CREIGHTON JACQUELYN E-FOXCHASE AVE NW CANTON OH 44718

20 EE FOXCHASE HILLS #3

VRABEL JOSEPH G & DEANA S-MILITIA HILL ST NW CANTON OH 44718

HILLS

BROCKMAN THOMAS J TRUSTEE-MAPLERIDGE CIR NW CANTON OH 44718

.41A

BARNHART KENNETH C & PHYLLIS M-KILDARE CIR NW CANTON OH 44718

WYNDHAM RIDGE ALLOTMENT 1 (.50A)

KELLY LARRY E & DIANE C-7682 WYNDGATE COURT AVE NW NORTH CANTON OH 44720

016-03-00-09**FRANCES ACRES #2**

ALTERIO CHAD A & ANGELA M-7375 CELINA ST NW MASSILLON OH 44646-1001

BAUGHMAN JOHN R-7494 CELINA ST NW MASSILLON OH 44646-1008

BRESIGER RUDY S & JENNIFER L-7478 CELINA ST NW MASSILLON OH 44646-1008

CEROLI PAULA L-6529 ROGER AVE NW MASSILLON OH 44646

DAFFRON GEROLD L & PATRICIA A TRUSTEES-7204 CELINA ST NW MASSILLON OH 44646

DIETRICH ROGER A & LINDA J-7393 CELINA ST NW MASSILLON OH 44646

DURBIN RICHARD P-6518 LORRAINE AVE NW MASSILLON OH 44646

EASH JR DENNIS & ANGELIN M-7344 CELINA ST NW MASSILLON OH 44646-1002

FRY BENJAMIN L & ANGELA R-7600 CELINA ST NW MASSILLON OH 44646

GIBBS ROBERT E-7558 CELINA ST NW MASSILLON OH 44646-1010

Parcels by Neighborhood No. and Allot/Sub

GIBSON DAVID L-6539 DALE AVE NW MASSILLON OH 44646
HECKMAN STEVEN A TRUSTEE OF THE LALLATHIN IRREVOCABLE TRUST-7485 CELINA ST NW MASSILLON OH 44646
HEISLEY SAMANTHA R-7590 CELINA ST NW MASSILLON OH 44646
IAMS MICHAEL C & KAREN L-6519 LORRAINE AVE NW MASSILLON OH 44646
JELLE DOUGLAS E & SHARON E-7326 CELINA ST NW MASSILLON OH 44646
KERR JOSEPH Q & JANICE L-7294 CELINA ST NW MASSILLON OH 44646-1002
KOHMANN RYAN C & EMILY R-7188 CELINA ST NW MASSILLON OH 44646
LAUBACHER JEFFREY C& SARA G-7187 CELINA ST NW MASSILLON OH 44646-1093
LEWIS DAVID J & JOAN L-7522 CELINA ST NW MASSILLON OH 44646-1010
LONG AARON M & GALLION CAITLIN E-6500 LORRAINE AVE NW MASSILLON OH 44646
LYNDAKER JASON M & NIKKI L-7565 CELINA ST NW MASSILLON OH 44646-1007
MAYLE DEBRA K-7361 CELINA ST NW MASSILLON OH 44646
NYHOLM BRADLEY J & DENNIS ADRIENNE M-7549 CELINA ST NW MASSILLON OH 44646-1007
OWENS ALAN F & TAMARA R-7540 CELINA ST NW MASSILLON OH 44646-1010
PACCONI THOMAS F-7519 CELINA ST NW MASSILLON OH 44646
PELSER JACQUES & JOAN M-7228 CELINA ST NW MASSILLON OH 44646-1002
PITZULO VICTORIA A TRUSTEES / VICTORIA A PITZULO REV TRUST-7510 CELINA ST NW MASSILLON OH 44646
RAFAILEDOS JOHN A & PATRICIA A-6501 LORRAINE AVE NW MASSILLON OH 44646
REGULA WILLIAM J-7411 CELINA ST NW MASSILLON OH 44646
RICHARDSON RUSSELL W & HEMPERLY MARY A-7311 CELINA ST NW MASSILLON OH 44646
RINEHART LANCE A-7574 CELINA ST NW MASSILLON OH 44646
ROOK VALERIE L-7374 CELINA ST NW MASSILLON OH 44646
ROYER DAVID & DANIELLE-7392 CELINA ST NW MASSILLON OH 44646
SHELLENBARGER BENJAMIN J & KAREN L-6511 DALE AVE NW MASSILLON OH 44646
SHELLENBARGER BENJAMIN J & KAREN L-DALE AVE NW MASSILLON OH 44646
SHIMP ERIC & SARAH-7430 CELINA ST NW MASSILLON OH 44646
SMITH DOUGLAS J & WANDA J-7295 CELINA ST NW MASSILLON OH 44646-1001
SOLDO GEORGE T & KAREN D-7205 CELINA ST NW MASSILLON OH 44646
SQUARE HELEN M-7360 CELINA ST NW MASSILLON OH 44646-1002
SWANSON JEROME J & DAWN M-7533 CELINA ST NW MASSILLON OH 44646
TENNEY JOSHUA J & CHERYL A-7310 CELINA ST NW MASSILLON OH 44646-1002
TOLARCHYK DAVID C & MISTINA A-7503 CELINA ST NW MASSILLON OH 44646-1007
TRAYER ANGELA M-7327 CELINA ST NW MASSILLON OH 44646
TRAYER SHANNON M & ANGELA M-7431 CELINA ST NW MASSILLON OH 44646
TROYAK TRICIA M-7410 CELINA ST NW MASSILLON OH 44646-1008
WEALS JANIS E-6536 DALE AVE NW MASSILLON OH 44646
WERSTLER JEROD & CANDI-7463 CELINA ST NW MASSILLON OH 44646-1007
WHITE WILLIAM J & PAMELA S CO TRUSTEES OF THE WILLIAM J & PAMELA S WHITE JOINT REVOCABLE TRUST-7510 CELINA ST NW MASSILLON OH 44646
FRANCES ACRES
ANDREFF LARRY V II & JENNIFER D-6611 DALE ST NW MASSILLON OH 44646-1023
BATES CHARLES L & RETA A-7463 KLINGSTON ST NW MASSILLON OH 44646-1036
BEAVERS ROBERT D & CATHERINE L-7600 KLINGSTON ST NW MASSILLON OH 44646-1040
BENNETT JEFFREY A STEFANIE J-7336 KLINGSTON ST NW MASSILLON OH 44646-1034

Parcels by Neighborhood No. and Allot/Sub

BLYTHE GARY L II-7520 ROB ST NW MASSILLON OH 44646-1069
BUCHER RYAN L-7382 ROB ST NW MASSILLON OH 44646
DAILEY LEILANI L-7362 ROB ST NW MASSILLON OH 44646
DEPASQUALE STEVEN A & LYNNETTE M-7356 KLINGSTON ST NW MASSILLON OH 44646-1033
DIETZ MARK N & MARILYN S TRUSTEES / DIETZ FAMILY TRUST-7575 KLINGSTON ST NW MASSILLON OH 44646
DILLON CINDY-7395 KLINGSTON ST NW MASSILLON OH 44646
ECKHART JEFFERY G & MARYLOUISE C-6589 DALE ST NW MASSILLON OH 44646-1021
FELDER PATRICIA L-7375 KLINGSTON ST NW MASSILLON OH 44646-1033
FLOOM DEBRA L-7656 PORTAGE ST NW MASSILLON OH 44646-9313
FONDAS GEORGE A & ELIZABETH G-7295 KLINGSTON ST NW MASSILLON OH 44646-1031
FRIEDL JOSEPH J & LUYSTER KAREN L-7440 ROB ST NW MASSILLON OH 44646-1065
GILLILAND KEITH A & SAMA L-7462 KLINGSTON ST NW MASSILLON OH 44646-1036
HOLLENBAUGH PAMELA J-7340 ROB ST NW MASSILLON OH 44646-1066
HOOVER GWENDOLYN-7480 KLINGSTON ST NW MASSILLON OH 44646-1036
KATAF MOHAMMAD A & IKHLLASS A-7335 KLINGSTON ST NW MASSILLON OH 44646
KUNZE JOHN A & MARLEEN S CO TRUSTEES-7540 KLINGSTON ST NW MASSILLON OH 44646-1037
LIVELY PAUL L JR & KATHY M-7378 KLINGSTON ST NW MASSILLON OH 44646
MASSEY SANDRA J-7595 KLINGSTON ST NW MASSILLON OH 44646
MCBREARTY KEVIN & JANELLE S-7314 KLINGSTON ST NW MASSILLON OH 44646
MINNICH EDWIN R & DOLORES-7535 KLINGSTON ST NW MASSILLON OH 44646-1037
MONAGO FRANK A & ROSE M-7412 KLINGSTON ST NW MASSILLON OH 44646-1035
NIEBEL JOHN F & BETTY C-6550 ROGER AVE NW MASSILLON OH 44646
PENTELLO THOMAS F & COLEEN K-7630 ROB ST NW MASSILLON OH 44646
PROUDFOOT BRANDON MICHAEL-7652 ROB ST NW MASSILLON OH 44646-1069
PUGH DAVID & AMY-6715 DALE ST NW MASSILLON OH 44646-1025
REDPATH ROBERT M C & CONNIE A-7630 PORTAGE ST NW MASSILLON OH 44646
ROGERS RAYMOND A AND NADINE V CO TRUSTEES OF THE ROGERS JOINT REVOCABLE TRUST-PORTAGE ST NW MASSILLON OH 44646
ROGERS RAYMOND A AND NADINE V CO TRUSTEES OF THE ROGERS JOINT REVOCABLE TRUST-ROB ST NW MASSILLON OH 44646
SALEWSKY CLEDITH & MINERVA-7420 ROB ST NW MASSILLON OH 44646
SHAFER SHIRLEY A-7411 KLINGSTON ST NW MASSILLON OH 44646
SIKAFFY AUGUSTO K & LESLIE A-7602 ROB ST NW MASSILLON OH 44646-1069
SNYDER PATRICK R & TARA L-7432 KLINGSTON ST NW MASSILLON OH 44646-1035
STANLEY AARON M & REBECCA D-7355 KLINGSTON ST NW MASSILLON OH 44646
STERLE STEVEN S & MCGRAW HOLLY M-7315 KLINGSTON ST NW MASSILLON OH 44646-1034
STEWART DANIEL H & HEATHER M-7400 ROB ST NW MASSILLON OH 44646
SWEARINGEN KARA D-7560 KLINGSTON ST NW MASSILLON OH 44646-1038
UJCICH JOSEPH P-7314 ROB ST NW MASSILLON OH 44646-1066
WESTON THOMAS L-7564 ROB ST NW MASSILLON OH 44646-1069
WOLFE JOHN H-7515 KLINGSTON ST NW MASSILLON OH 44646-1037
ZBINDEN DENNIS F & CAROL Y-6565 DALE AVE NW MASSILLON OH 44646
GOWINS MEADOWS 1
BERNARD DAVID J & LINDA S CO TRUSTEES OF THE DAVID J BERNARD & LINDA S BERNARD REVOCABLE TRUST-7575 KLINGSTON ST NW MASSILLON OH 44646
CARSON JANICE A-7368 CHERYL LANE ST NW MASSILLON OH 44646

Parcels by Neighborhood No. and Allot/Sub

CULP THOMAS M-CHERYL LANE ST NW MASSILLON OH 44646
CUTSHALL GARY E & MARGARET I-7332 CHERYL LANE ST NW MASSILLON OH 44646
FOX FAMILY PROPERTIES LLC & FOX JORDAN C-5776 RUTH LANE AVE NW MASSILLON OH 44646
FRANK ROBERT W & RENEE L-7314 CHERYL LANE ST NW MASSILLON OH 44646
FROELICH DONALD JR & CAROL A-5902 KATHY LANE AVE NW MASSILLON OH 44646-1155
HOFFMAN ALLISON C & FLOWER TRAVIS ALLEN-7367 CHERYL LANE ST NW MASSILLON OH 44646
JORDAN CARL A & BEVERLY A-7440 CHERYL LANE ST NW MASSILLON OH 44646
KOZOVSKI KRISTE & KOZOVSKA MENKA-7270 MUDBROOK ST NW MASSILLON OH 44646-1102
LAMBES ANGELA-7300 CHERYL LANE ST NW MASSILLON OH 44646
MANGUN DUSTIN D & ERTLE STACY J-7394 MUDBROOK ST NW MASSILLON OH 44646-1104
MARLATT RYAN F-7382 CHERYL LANE ST NW MASSILLON OH 44646
MAUSER MARK A & HARMONY R-7425 CHERYL LANE ST NW MASSILLON OH 44646
MCDANIEL GLEN J & MELINDA G-7345 CHERYL LANE ST NW MASSILLON OH 44646
MEISER JACQUELYNN J-7445 CHERYL LANE ST NW MASSILLON OH 44646
MITCHELL ELIZABETH C-5790 RUTH LANE AVE NW MASSILLON OH 44646
MORRIS TODD D TRUSTEE-7356 MUDBROOK ST NW MASSILLON OH 44646
PHILLABAUM TODD A-7507 CHERYL LANE ST NW MASSILLON OH 44646
PITTINGER JOHN J & TERESA L-7307 CHERYL LANE ST NW MASSILLON OH 44646
RANA PROPERTIES LLC-5775 RUTH LANE AVE NW MASSILLON OH 44646
RODERICK BRIAN M & VANESSA L-7488 CHERYL LANE ST NW MASSILLON OH 44646
SIMMERS DOUGLAS E & YONG S-7485 CHERYL LANE ST NW MASSILLON OH 44646
SPECHT GLENN E & PEGGY L-7470 CHERYL LANE ST NW MASSILLON OH 44646
TODICH PETER S & JULIE F-5915 KATHY LANE AVE NW MASSILLON OH 44646-1154
VOLZER GLENN E & JEANETTE A-7310 MUDBROOK ST NW MASSILLON OH 44646-1104
WALTER JOHN G & MELISSA D-7430 MUDBROOK ST NW MASSILLON OH 44646
WINKHART BONNIE K-5866 KATHY LANE NW MASSILLON OH 44646
JACKSON MEADOWS #1
ALEMAN SAMANTHA P & ALEMAN MICHAEL J-7621 MUDBROOK ST NW MASSILLON OH 44646-1100
ANDERSON JAMES A-7663 MUDBROOK ST NW MASSILLON OH 44646-1100
BENROTH MICHAEL H & LISA R-7590 MUDBROOK ST NW MASSILLON OH 44646-1108
BISCAN PHILIP R & BAMBI L-7743 MUDBROOK ST NW MASSILLON OH 44646-1109
BONSKY JON P & JANE-7777 MUDBROOK ST NW MASSILLON OH 44646-1109
BRUEGGER EARL W & CONNIE L-7532 MUDBROOK ST NW MASSILLON OH 44646-1108
ECKSTEIN LARRY T-7697 MUDBROOK ST NW MASSILLON OH 44646-1100
FLAGG SCOTT A & LISA A-7759 MUDBROOK ST NW MASSILLON OH 44646-1109
HANE WILLIAM D & TERRI A-7556 MUDBROOK ST NW MASSILLON OH 44646-1108
JULIAN TROY A & DIANE M TRUSTEES OF THE JULIAN FAMILY REVOCABLE TRUST-7681 MUDBROOK ST NW
MACE KENNETH D-7647 MUDBROOK ST NW MASSILLON OH 44646-1100
MICHAEL ALEC M & CAROL LYNN-7626 MUDBROOK ST NW MASSILLON OH 44646-1100
MURPHY JOHN W & CARLESA M-7674 MUDBROOK ST NW MASSILLON OH 44646-1100
ROBERTSON KAY A & KATHRYN E-7601 MUDBROOK ST NW MASSILLON OH 44646-1195
SCHROEDER MICHAEL A & CAROLINE-7608 MUDBROOK ST NW MASSILLON OH 44646-1100
STILLO LAWRENCE L & MARIE E-7559 MUDBROOK ST NW MASSILLON OH 44646-1108

Parcels by Neighborhood No. and Allot/Sub

STOIBER SCHAWN M & MELISSA S-7644 MUDBROOK ST NW MASSILLON OH 44646-1100
TOWNSEND FREDERICK R & KYONG Y-7581 MUDBROOK ST NW MASSILLON OH 44646-1108
VANSCODER CLARK L & MARSHA A-7721 MUDBROOK ST NW MASSILLON OH 44646-1109
VOROBIEV VYCHESLAV & NADIA-7572 MUDBROOK ST NW MASSILLON OH 44646-1108

OAK VIEW 1

COX SEAN D & JOHN-7245 POPLARWOOD RD NW NORTH CANTON OH 44720-6324
DYE RICHARD E-7335 LOURELTON AVE NW NORTH CANTON OH 44720-6318
GILHAM BRADLEY L & TRACY L-7215 POPLARWOOD RD NW NORTH CANTON OH 44720-6324
HAINES GREGORY A & ROBYN-7175 POPLARWOOD RD NW NORTH CANTON OH 44720-6322
JAMES DANIEL S & KEIRSTON N-7185 POPLARWOOD RD NW NORTH CANTON OH 44720-6322
JOHNS RICHARD W & MARYLIN J-7400 LOURELTON AVE NW NORTH CANTON OH 44720-6321
JOHNSON ZACHARY T & BRITTANY N-7380 LOURELTON AVE NW NORTH CANTON OH 44720-6319
KENREICH SCOTT A-7420 LOURELTON AVE NW NORTH CANTON OH 44720-6321
MOORE RICHARD E-7255 POPLARWOOD RD NW NORTH CANTON OH 44720-6324
PRITCHARD CURT E-7170 POPLARWOOD RD NW NORTH CANTON OH 44720-6323
RILEY TERESA M-7199 BRAUCHER ST NW NORTH CANTON OH 44720-6375
WANLESS HARRIETT L-7199 POPLARWOOD RD NW NORTH CANTON OH 44720-6322
WEITZ DANIEL J & FUJIKO-7360 LOURELTON AVE NW NORTH CANTON OH 44720-6319
WENTZEL DONALD M & SAUNDRA L-7315 LOURELTON AVE NW NORTH CANTON OH 44720-6318
YOURIL AARON R-7217 BRAUCHER ST NW NORTH CANTON OH 44720-6303

PINELANE SUBD #1

BUSS NORMA J-7122 SUWANNEE ST NW MASSILLON OH 44646
BYHAM MICHAEL J-7101 PINELANE ST NW MASSILLON OH 44646-1056
CAIN KATHLEEN-6311 WALES AVE NW MASSILLON OH 44646
CARR ROBERT L III & TIFFANY N-7077 PINELANE ST NW MASSILLON OH 44646
CASPER MICHAEL J-7080 PINELANE ST NW MASSILLON OH 44646-1055
DEVINE LAWRENCE F-6333 WALES AVE NW MASSILLON OH 44646-7802
DOLAN ZACHARY J & CARRIE A-7121 PINELANE ST NW MASSILLON OH 44646-1056
DOLAN ZACHARY J & CARRIE A-PINELANE ST NW MASSILLON OH 44646
HAREN JEAN L-7100 SUWANNEE ST NW MASSILLON OH 44646-1075
JOHNSTON BARBARA TRUSTEE / BARBARA JOHNSTON REV TRUST-7080 SUWANNEE ST NW MASSILLON OH
MILLER CHRISTINA L-6263 WALES AVE NW MASSILLON OH 44646
RAY GAIL L-7060 PINELANE ST NW MASSILLON OH 44646
RAY JOSHUA A & CHANDRA J-6277 WALES AVE NW MASSILLON OH 44646-7805
ROOK RICHARD LYTLE-7061 PINELANE ST NW MASSILLON OH 44646-1054
SNYDER EVELYN I-PINELANE ST NW MASSILLON OH 44646
TEWES PETER & BECKYS-6383 WALES AVE NW MASSILLON OH 44646

FRANCES ACRES 3

DILAURO SHANNON J-7260 ROB ST NW MASSILLON OH 44646
DONALDSON RENTALS LLC-6563 LORRAINE AVE NW MASSILLON OH 44646
FAIELLA DEVIN J & ROLPH CORY A-6602 LORRAINE AVE NW MASSILLON OH 44646
FULMER TRAVIS SCOTT & DAWSON JULIE N-6540 LORRAINE AVE NW MASSILLON OH 44646
GRIFFITH PHILIP L & CAROLE O-6581 LORRAINE ST NW MASSILLON OH 44646-1041

Parcels by Neighborhood No. and Allot/Sub

HAMILTON THERESA H-6611 LORRAINE AVE NW MASSILLON OH 44646
MONTINI KEVIN T & NADINE M-6562 LORRAINE AVE NW MASSILLON OH 44646
NAUMOVSKI IGOR-LORRAINE AVE NW MASSILLON OH 44646
SANDOMIERSKI TODD & TAMAKO-6580 LORRAINE ST NW MASSILLON OH 44646-1042
SMITH IAN-6541 LORRAINE AVE NW MASSILLON OH 44646
SPRYSZAK CHERYL ANN-6629 LORRAINE AVE NW MASSILLON OH 44646
THATCHER RICHARD A & AMY Y-6618 LORRAINE AVE NW MASSILLON OH 44646
ZAUN STEVEN & MALORY-7284 ROB ST NW MASSILLON OH 44646

GREENBRIAR HILLS #1

BOLINGER JAMES S & HOLLY K-5772 FOXBORO AVE NW CANTON OH 44718
CRECELIUS ROBERT L & MARILYN M-5788 FOXBORO AVE NW CANTON OH 44718-1363
CUTLIP DEAN R & THELMA M TRUSTEES-5780 FOXBORO AVE NW CANTON OH 44718-1363
MURCKIEWICZ RICHARD W-5758 FOXBORO AVE NW CANTON OH 44718-1363
PAPENFUS CURTIS F & LOIS J-5771 FOXBORO AVE NW CANTON OH 44718
PERV MARK W & TAMARA J TRUSTEES-5750 FOXBORO AVE NW CANTON OH 44718-1363
PETRECCA JANICE M-5801 FOXBORO AVE NW CANTON OH 44718-1359
REED MATTHEW G & JANET M ETAL-5795 FOXBORO AVE NW CANTON OH 44718-1325
SNEED RONNIE L & DELORIS A-5802 FOXBORO AVE NW CANTON OH 44718-1358
SPOHN BRUCE L JR & MELISSA M-5764 FOXBORO AVE NW CANTON OH 44718-1363
WAECHTER PAUL J & DEBORAH S-5789 FOXBORO AVE NW CANTON OH 44718-1325

.55A

CRAVEN BONNIE J.-7943 MUDBROOK ST NW MASSILLON OH 44646-1045
DAVIS SAMUEL C-6211 NORMA AVE NW MASSILLON OH 44646
KREMER SHAWN-6222 NORMA AVE NW MASSILLON OH 44646-1053
MORGAN CHARLES J & MARY A-7955 MUDBROOK ST NW MASSILLON OH 44646-1045
MYERS TED TRUSTEE/MAD GREEK CRUMMEY TRUST-7985 MUDBROOK ST NW MASSILLON OH 44646-1045
OWESNEY THOMAS J & JANINE M-7925 MUDBROOK ST NW MASSILLON OH 44646-1045
ROCKSTROH TIFFANY A-7967 MUDBROOK ST NW MASSILLON OH 44646-1045
SCHARIO STEPHEN D & MICHELLE E-6210 NORMA AVE NW MASSILLON OH 44646-1053

FRANCES ACRES ALLOT

BARTHOLOMEW MARK & KIMBERLY A-6555 ROGER AVE NW MASSILLON OH 44646
CODELLA DENNIS P & VIOLA DEON-7500 KLINGSTON ST NW MASSILLON OH 44646
DICKERSON DANIEL S & CAITLIN C-7555 KLINGSTON ST NW MASSILLON OH 44646-1038
DIMAURO NICHOLAS A & MORECK KATHRYN-7483 KLINGSTON ST NW MASSILLON OH 44646
LACKEY CASSEY ARLENE-7542 ROB ST NW MASSILLON OH 44646-1069
RUEHS NATHAN D-6649 DALE AVE NW MASSILLON OH 44646
ST LUCE VINCIA-7501 KLINGSTON ST NW MASSILLON OH 44646-1037

FRANCES ACRES ALL'T

DEPEW MARK L & TARA L-6733 DALE AVE NW MASSILLON OH 44646
DIRHAM DARYL R & DIRHAM-SIMA AMY M-7394 KLINGSTON ST NW MASSILLON OH 44646
EVANS JOYCE E-7580 KLINGSTON ST NW MASSILLON OH 44646
HAYNAM ERIC A & SAMANTHA C-7486 ROB ST NW MASSILLON OH 44646-1065
KINNEY HIROKO-7466 ROB ST NW MASSILLON OH 44646-1065

Parcels by Neighborhood No. and Allot/Sub

MACKEY LAWRENCE A & TERRI E-6590 DALE ST NW MASSILLON OH 44646-1022

TERRIGAN SEAN-7433 KLINGSTON ST NW MASSILLON OH 44646

OAK VIEW #1

BLOSFIELD LILLIAN B-7340 LOURELTON AVE NW NORTH CANTON OH 44720-6319
--

HAIDET GREGORY L & CATHERINE A-7300 LOURELTON AVE NW NORTH CANTON OH 44720-6319

HOUSTON FRITZ P & KATHLEEN-7320 LOURELTON AVE NW NORTH CANTON OH 44720-6319

KOCAREK KENNETH & CORIANNE-7237 POPLARWOOD RD NW NORTH CANTON OH 44720-6324

SHOTWELL CRAIG S-7415 LOURELTON AVE NW NORTH CANTON OH 44720-6320

WALL MICHAEL R-7295 LOURELTON AVE NW NORTH CANTON OH 44720-6317

.56A

CARLISLE DAVID L & SHELLEY L-7372 PINELANE ST NW MASSILLON OH 44646-1061
--

FERRANTE BRUNO J-6605 WALES AVE NW MASSILLON OH 44646-9024
--

ROBSON TRACY D TRUSTEE OF THE GARVIN FAMILY TRUST-7300 PINELANE ST NW MASSILLON OH 44646-1
--

WADE JUDY C-7303 DAKOTA ST NW MASSILLON OH 44646
--

YOUNG JANET L-7388 PINELANE ST NW MASSILLON OH 44646-1061

FLORADALE ACRES

AMAN RONALD P & MIRIAM A TRUSTEES-6891 HARVEY AVE NW NORTH CANTON OH 44720-6313

KING RUTH W-7205 GLORINE ST NW NORTH CANTON OH 44720-6307

MORRIS TERRY S & ROSEMARY-6917 HARVEY AVE NW NORTH CANTON OH 44720-6313

ROHR & SONS NURSERYINC-6871 HARVEY AVE NW NORTH CANTON OH 44720-6313
--

WHEELER LARRY E AND KIMBERLY A-6858 HARVEY AVE NW NORTH CANTON OH 44720-6314
--

GOWINS MEADOWS #1

CULP THOMAS M-7374 MUDBROOK ST NW MASSILLON OH 44646
--

EDEL JOHN EDWARD TRUSTEE OF THE EDEL FAMILY TRUST-7350 MUDBROOK ST NW MASSILLON OH 4464

GERBER SAMUEL D AKA S DALE & PENNY A-7350 CHERYL LANE ST NW MASSILLON OH 44646
--

GOCH ADAM M-5847 KATHY LANE AVE NW MASSILLON OH 44646-1152
--

STRICKLAND DAVID L & SCHWORM HOLLY J-5789 RUTH LANE AVE NW MASSILLON OH 44646

1.70A

BETZ TIMOTHY J & ANGELA-7445 BRAUCHER ST NW NORTH CANTON OH 44720-6364
--

HOWARD ROGER J-7373 BRAUCHER ST NW NORTH CANTON OH 44720-6305

KIGGANS SEAN D-7345 BRAUCHER ST NW NORTH CANTON OH 44720-6305

KRISTOFF LISA M-7475 BRAUCHER ST NW NORTH CANTON OH 44720-6364
--

DOMER'S SUBD REPLAT

ANTHONY E. JACOBSEN-6963 HARVEY AVE NW NORTH CANTON OH 44720-6367

GOFORTH TROY & ANITA H-6943 HARVEY AVE NW NORTH CANTON OH 44720-6367
--

HAYES JOSEPH P JR-6993 HARVEY AVE NW NORTH CANTON OH 44720-6367

#VALUEI

BG CUSTOM HOMES INC-6923 LORRAINE AVE NW NORTH CANTON OH 44720
--

BG CUSTOM HOMES INC-LORRAINE AVE NW NORTH CANTON OH 44720

BUSS THEODORE F-NORMA AVE NW MASSILLON OH 44646

CDCN LLC-6649 WALES AVE NW MASSILLON OH 44646

MURPHY BEVERLY J-7330 PINELANE ST NW MASSILLON OH 44646-1061
--

RAY GAIL L-6251 NORMA AVE NW MASSILLON OH 44646-1052
--

Parcels by Neighborhood No. and Allot/Sub

.50A

MALISE NATHANIEL TODD & MAGGIE ALCIA-6341 CHAMPION AVE NW MASSILLON OH 44646-1015
 RDM SPRING REALTY LTD LLC-WALES AVE NW NORTH CANTON OH 44720
 STANLEY JAMES H-6281 CHAMPION AVE NW MASSILLON OH 44646-1013
 WHITEHEAD RICHARD LJR & SUZANNE E-7479 PORTAGE ST NW NORTH CANTON OH 44720

HINES REPLAT OF LOTS 27-28-29 FLOR

CREWES JOSEPH R & NICOLE D-6889 LORRAINE AVE NW NORTH CANTON OH 44720
 POWELL TIMOTHY R & CHRISTINE-7310 GLORINE ST NW NORTH CANTON OH 44720-6310
 SCHWERTNER GREGORY S & JULIANA K-6861 LORRAINE AVE NW NORTH CANTON OH 44720-6315

.43A

FLESHER BARRY J-6633 WALES AVE NW MASSILLON OH 44646
 LUNN CAROLE J-6615 WALES AVE NW MASSILLON OH 44646

1.09A

FAIN DONALD E & BARBARA S-7525 PORTAGE ST NW NORTH CANTON OH 44720
 SHRIVER STEPHANIE L.-7313 BRAUCHER ST NW NORTH CANTON OH 44720-6305

FRANCES ACRES ALLT

MAXIMOVICH NORMA G-7500 ROB ST NW MASSILLON OH 44646
 SANDERS JEFFREY T & DANIELLE M-7586 ROB ST NW MASSILLON OH 44646

FRANCES ACRES 2

BARKHEIMER REALTY LTD-7345 CELINA ST NW MASSILLON OH 44646
 DONATO THERESA I-7262 CELINA ST NW MASSILLON OH 44646

.46A

FERRANTE BRUNO J-WALES AVE NW MASSILLON OH 44646
 FLESHER BARRY J-WALES AVE NW MASSILLON OH 44646
 KORNACKI LILLY N-7373 PINELANE ST NW MASSILLON OH 44646
 KOVACH ROBERT L-7490 MUDBROOK ST NW MASSILLON OH 44646
 MATAKO GENE R & ROSE M-PINELANE ST NW MASSILLON OH 44646
 SNYDER GEORGE A & CAROLYN J-PINELANE ST NW MASSILLON OH 44646

ACRES

CROSS TODD A & KRISTIN L-7251 GLORINE ST NW NORTH CANTON OH 44720-6307
 STEVENS REAL ESTATE HOLDINGS III LLC-6861 WALES AVE NW NORTH CANTON OH 44720

.62A

FULMER KEVIN T & LYNETTE K TRUSTEES OF THE KEVIN & LYNETTE FULMER REVOCABLE TRUST-7142 BRAU
 HAMROCK STEPHEN J & PAMELA R-6601 WALES AVE NW MASSILLON OH 44646-9024

5.00A

PRITCHETT JACQUELINE D-7199 PINELANE ST NW MASSILLON OH 44646
 YOST MICHAEL K & BARBARA L-7357 DAKOTA ST NW MASSILLON OH 44646-1019

PINELANE SUBD 1

BUSS THEODORE F-7060 SUWANNEE ST NW MASSILLON OH 44646

1.11A

JONES DONALD R & JANET L M-7515 PORTAGE ST NW NORTH CANTON OH 44720

1.01A

BUSS THEODORE F-6315 CHAMPION AVE NW MASSILLON OH 44646

Parcels by Neighborhood No. and Allot/Sub

FAULKNER JOHNIE WILLIAM III & KARLEE ANN-6609 WALES AVE NW MASSILLON OH 44646-9024
--

2.02A

SELF GREGORY S & RUTH B-7390 BRAUCHER ST NW NORTH CANTON OH 44720-6306
--

OAK VIEW ALLOT #1

CLARK GREGORY L & LANETTE N-7220 POPLARWOOD RD NW NORTH CANTON OH 44720-6325
--

2.07A

KOSTICH JEFFREY V SR TRUSTEE OF THE JEFFREY V KOSTICH TRUST-7500 BRAUCHER ST NW NORTH CANTON OH 44720-6325
--

IRR NE FRANCES ACRES #2

MOSGROVE MARK D & TRACY L-6523 DALE AVE NW MASSILLON OH 44646

2.45A

MEISENHILTER DAVID K & VIRGINIA L-7893 MUDBROOK ST NW MASSILLON OH 44646-1043

GOWINS MEADOW 1

KEEN LORENA L-7412 MUDBROOK ST NW MASSILLON OH 44646-1105

2.59A

YOST KENNETH C & COLLEEN K-7282 DAKOTA ST NW MASSILLON OH 44646-1018
--

1.17A

SCHNEIDER JEREMY D & LISA A-7861 MUDBROOK ST NW MASSILLON OH 44646-1043

3.40A

FRANKEBERGER KIM E & JANE L-7405 BRAUCHER ST NW NORTH CANTON OH 44720-6364
--

PINELAND SUBD #1

SWEITZER GARY L-6363 WALES AVE NW MASSILLON OH 44646-7803

3.41A

SCOTT JEFFERY V & CYNTHIA K TRUSTEES OF THE SCOTT FAMILY TRUST DATED 3/23/17-7507 BRAUCHER ST NW NORTH CANTON OH 44720-6302

FLORADALE ACRES NO. 2

KING ROXANNE-6983 LORRAINE AVE NW NORTH CANTON OH 44720

4.38A

BORDNER JAMES P & KATHARINE M-7915 MUDBROOK ST NW MASSILLON OH 44646-1045

1.52A

HOCKMAN SCOTT M & TANYA C-7450 BRAUCHER ST NW NORTH CANTON OH 44720-6365
--

4.85A

FERRANTE BRUNO J-6611 WALES AVE NW MASSILLON OH 44646

1.90A

TRIESEL SYLVIA R & SIREAN KATHLEEN-6525 WALES AVE NW MASSILLON OH 44646

.91A

HEINSELMAN LISA M-7184 BRAUCHER ST NW NORTH CANTON OH 44720-6302
--

1.04A

PFLUGE MARTHA-7156 BRAUCHER ST NW NORTH CANTON OH 44720-6302
--

.23A

KOCH ELMER-6554 WALES AVE NW CANTON OH 44718
--

1.14A

BAUGHMAN LAWRENCE D-TRUSTEE-7301 BRAUCHER ST NW NORTH CANTON OH 44720-6305
--

.40A

NELISSE ANGELA M & CLINTON A-6312 WALES AVE NW MASSILLON OH 44646-9030
--

Parcels by Neighborhood No. and Allot/Sub

1.36A

PETERS PATRICK E & EMILLIE R-8001 MUDBROOK ST NW MASSILLON OH 44646-1047

FLORADALE ACRES SE

MOESLE BRYAN S-7289 GLORINE ST NW NORTH CANTON OH 44720-6307

OAK VIEW ALLT 1

PHILLABAUM GLENN E & SUSAN M-7235 BRAUCHER ST NW NORTH CANTON OH 44720-6303

.64A

PALOMBO SUSAN A TRUSTEE-7471 MUDBROOK ST NW MASSILLON OH 44646

1.45A

CALLOWAY TYLER-6499 WALES AVE NW MASSILLON OH 44646

FRANCES ACRES & NW

VARNER DIANNA L-7518 KLINGSTON ST NW MASSILLON OH 44646

218' SWC FLORADALE ACRES

TROYER LLOYD-6876 HARVEY AVE NW NORTH CANTON OH 44720-6314

.91A

SNYDER STEVEN A-7228 BRAUCHER ST NW NORTH CANTON OH 44720-6304

FRANCES ACRES ALLOT NW

ACKERMAN JOSEPH P-6629 DALE AVE NW MASSILLON OH 44646

.95A

MARTIN DENIS A & ANNE H-7238 BRAUCHER ST NW NORTH CANTON OH 44720-6304

SIREAN KATHLEEN M & TRIESEL SYLVIA R-WALES AVE NW MASSILLON OH 44646

- 160.6' NE EA FLORADALE ACRES ALL

HINDMARSH XUAN THI-6845 LORRAINE AVE NW NORTH CANTON OH 44720-6315

.98A

FREY GEORGE J-6557 WALES AVE NW MASSILLON OH 44646

REPLAT OF LOTS 27-28-29 FLORADALE

SCHWORM BETTY J & VERA M-7296 GLORINE ST NW NORTH CANTON OH 44720-6308

1.00A

MARTIN ROBERT D & PAULA J-7350 BRAUCHER ST NW NORTH CANTON OH 44720-6306

RDM SPRING REALTY LTD LLC-7181 WALES AVE NW NORTH CANTON OH 44720-6336

RDM SPRING REALTY LTD LLC-WALES AVE NW NORTH CANTON OH 44720

FRANCES ACRES-2

BOARDLEY JEFFREY S & KRISTA M-7599 CELINA ST NW MASSILLON OH 44646-1007

FLORADALE ACRES

MORRIS TERRY S & ROSEMARY-GLORINE ST NW NORTH CANTON OH 44720

EX 12'ES GOWINS MEADOWS #1 PSE

CULP THOMAS M-CHERYL LANE ST NW MASSILLON OH 44646

.51A

FATIGATI ERIN & LEONARD-WELLESLEY ST NW MASSILLON OH 44646

.63A

JEMS HOLDINGS LLC & C.A.S MATERIALS INC-WALES AVE NW MASSILLON OH 44646

1.49A

LAT ENTERPRISES LLC-LORRAINE AVE NW MASSILLON OH 44646

Parcels by Neighborhood No. and Allot/Sub

NE 1.68A;16SE 1.76A

BUSS THEODORE F-NORMA AVE NW MASSILLON OH 44646

95'SWC FLORADALE ACRES

HJH PROPERTIES LTD-WALES AVE NW NORTH CANTON OH 44720

.58A

LOH YING CHIH & LIAO SHIEN CHANG-WELLESLEY ST NW MASSILLON OH 44646

016-06-00-02

THE FARMS AT NOBLES POND 1

ALRASHDAN FOUAD & ALRAWAHNEH IZDEHAR N-7292 SHADY HOLLOW RD NW CANTON OH 44718

BAILEY DAVID & DEBORAH-4906 TEWKSBURY CT CIR NW CANTON OH 44718

BOOTH CHRISTOPHER L & CYNTHIA J-7258 SHADY HOLLOW RD NW CANTON OH 44718-1560

BOWMAN TERRY A & MARGARET M-7422 SHADY HOLLOW RD NW CANTON OH 44718-1576

BROWN ANTHONY S & DECHICCHIS DIANE M-4993 CARDINGTON GREEN CIR NW CANTON OH 44718-1564

BUELL WILLIAM III & SARAH-7361 SHADY HOLLOW RD NW CANTON OH 44718-1573

CECCHINI GAETANO A-7117 SHADY HOLLOW RD NW CANTON OH 44718-1562

CECIL MARK L-7316 SHADY HOLLOW RD NW CANTON OH 44718

CHHATRIWALLA BILKISH-7177 SHADY HOLLOW RD NW CANTON OH 44718-1562

CMOKM LLC-7193 SHADY HOLLOW RD NW CANTON OH 44718-1562

COLE JAMES J & ANDERSON REBECCA L-7402 SHADY HOLLOW RD NW CANTON OH 44718-1576

DENNING STEPHEN M & JOHNSON JUDITH J TRUSTEES-7385 SHADY HOLLOW RD NW CANTON OH 44718-1

DIMOS STEVEN G & KATHY R-4853 WALLINGTON COURT CIR NW CANTON OH 44718-1569

DODSON MARK S & BARBARA A-5041 CARDINGTON GREEN CIR NW CANTON OH 44718-1565

DORSEY RUSSELL A & CELESTE-4910 TEWKSBURY CT CIR NW CANTON OH 44718

ELLIS ROBERT M & JUDITH L CO TRUSTEES OF THE ROBERT M & JUDITH L REVOCABLE TRUST-4869 WALLIN

FAUSNIGHT BARBARA J TRUSTEE-4969 CARDINGTON GREEN CIR NW CANTON OH 44718-1564

FLOOM MITCHELL L TRUSTEE-7463 SHADY HOLLOW RD NW CANTON OH 44718-1575

FOWLER MARK R & LESLEY E-7213 SHADY HOLLOW RD NW CANTON OH 44718-1574

GENTZLER DAVID W-5030 CARDINGTON GREEN CIR NW CANTON OH 44718-1566

GRIFFITH CYNTHIA S-5093 NOBLES POND DR NW CANTON OH 44718-3802

HASTINGS DANIEL J & DEBORAH A-7462 SHADY HOLLOW RD NW CANTON OH 44718-1576

HAYASHI RENEE D-4982 CARDINGTON GREEN CIR NW CANTON OH 44718

HEATH BRUCE A & BARBARA H-5056 CARDINGTON GREEN CIR NW CANTON OH 44718

HORTON JACOB D & RICHARD A-4903 TEWKSBURY CT CIR NW CANTON OH 44718

KOTHARI MADHUBALA A-5065 CARDINGTON GREEN CIR NW CANTON OH 44718-1565

LAMBOS JOSEPH G-4994 CARDINGTON GREEN CIR NW CANTON OH 44718

LOCKER FREDERICK J & JOYCE L TRUSTEES / FREDERICK J & JOYCE L LOCKER REV LIVING TRUST-7382 SHADY

MACRIDES MARK G-7145 SHADY HOLLOW RD NW CANTON OH 44718

MILLER DENNIS D & SUSAN L-4970 CARDINGTON GREEN CIR NW CANTON OH 44718-1561

MILLER JOSHUA P & HOLLY B-4870 WALLINGTON COURT CIR NW CANTON OH 44718-1559

MITSON LES W & MINDI J-7344 SHADY HOLLOW RD NW CANTON OH 44718-1572

MORRISEY JAMES WILLIAM & MORRISEY KAREN LEE-7274 SHADY HOLLOW RD NW CANTON OH 44718-156

MOSHIER HOWARD C & TERESA L-4858 WALLINGTON COURT CIR NW CANTON OH 44718-1559

MULLANEY SCOTT E & GEORGIA D-7208 SHADY HOLLOW RD NW CANTON OH 44718

Parcels by Neighborhood No. and Allot/Sub

PEMBERTON MATTHEW N-7131 SHADY HOLLOW RD NW CANTON OH 44718-1562
PRESTON ROBERT H & WENDI A-7161 SHADY HOLLOW RD NW CANTON OH 44718-1562
PRICE BYRON T & MILDRED K-7259 SHADY HOLLOW RD NW CANTON OH 44718-1574
ROHRIG FREDERICK W & PATRICIA A-5034 PADDINGTON DOWN ST NW CANTON OH 44718
ROWLEY GILBERT R & CHRISTINE L TRUSTEES-5042 CARDINGTON GREEN CIR NW CANTON OH 44718
SALTARELLI MATTHEW G & EILEEN M-7488 SHADY HOLLOW RD NW CANTON OH 44718-1576
SLAGLE DANIEL A-5006 CARDINGTON GREEN CIR NW CANTON OH 44718
SPUHLER GREIG L & SHERRY L-5079 CARDINGTON GREEN CIR NW CANTON OH 44718-1565
TAYLOR HOWARD E & JILL K-7440 SHADY HOLLOW RD NW CANTON OH 44718-1576
TORRENCE RANDALL L & TIFFINI M-7178 SHADY HOLLOW RD NW CANTON OH 44718
TURK NICHOLAS J & MONIKA R-7240 SHADY HOLLOW RD NW CANTON OH 44718-1560
WAGOR WALTER F & MARY A-7231 SHADY HOLLOW RD NW CANTON OH 44718-1574
WALKER CURTIS F & LAURA D-4957 CARDINGTON GREEN CIR NW CANTON OH 44718-1564
WU TOM L T & MAY M C TRUSTEES-5018 CARDINGTON GREEN CIR NW CANTON OH 44718
YOST GEOFFREY O & NATALIE A-5068 CARDINGTON GREEN CIR NW CANTON OH 44718

THE MEADOWS AT NOBLES POND 3

ARCHER DONALD S & TIFFANY A-6580 SCARBOROUGH RD NW CANTON OH 44718
BHAU RAJINDER AND REENA-4871 NOBLES POND DR NW CANTON OH 44718-3845
BUELL WILLIAM B JR & VIRGINIA L CO TRUSTEES-4990 ABBEY CHURCH AVE NW CANTON OH 44718
CHIOFOLO JAMES & ALLISON-4909 NOBLES POND DR NW CANTON OH 44718-3809
CLARK KENT W & PAMELA S-6582 CHATSWORTH ST NW CANTON OH 44718-3847
CONGENI JONATHAN P & LINDSEY M-6725 CHATSWORTH ST NW CANTON OH 44718
CONNORS MICHAEL J & CHRISTINE L-4854 NOBLES POND DR NW CANTON OH 44718
CVIKOVICH GARY M & JULIA L-6749 CHATSWORTH ST NW CANTON OH 44718
DELANEY DAVID R & CAROLE S-4916 ABBEY CHURCH AVE NW CANTON OH 44718
HALAS MICHAEL J & STEPHANIE M-6701 CHATSWORTH ST NW CANTON OH 44718
HAYES BRADLEY & STEPHANIE M-4883 NOBLES POND DR NW CANTON OH 44718-3845
HOFFMAN DAVID M-6651 CHATSWORTH ST NW CANTON OH 44718
HORTON JAMES R & KATHY A-6676 CHATSWORTH ST NW CANTON OH 44718-3849
HOUSTON CATHY L-4942 ABBEY CHURCH AVE NW CANTON OH 44718
KILLION RICHARD L & RUTH E TSTES/RICHARD L & RUTH E KILLION REV TST-6700 CHATSWORTH ST NW CA
KLOEHN LISA W TRUSTEE-4835 NOBLES POND DR NW CANTON OH 44718-3845
LOCKER FREDERICK J & JOYCE L REVOCABLE LIVING TRUST-6581 CHATSWORTH ST NW CANTON OH 44718
MACCORÀ DEBORAH A-6652 CHATSWORTH ST NW CANTON OH 44718-3849
MAISON DE CAMPAGNE, LLC-4788 NOBLES POND DR NW CANTON OH 44718-3855
MALESICK ELAINE K-4966 ABBEY CHURCH AVE NW CANTON OH 44718-3857
MARTELL MICHAEL A TRUSTEE-5030 ABBEY CHURCH AVE NW CANTON OH 44718
MUNTEAN MARK & ELLA-4840 NOBLES POND DR NW CANTON OH 44718-3846
NELSON DOUGLAS C & MEGAN L TTEES/ MEGAN L NELSON REVOCABLE TRUST-4897 NOBLES POND DR NW
NUCHIKAT SHYAMALA & P SURESH TTES/SHYAMALA NUCHIKAT REVOCABLE TRUST-6752 CHATSWORTH ST
ODEAR CRAIG S & JAMIE L CO TRUSTEES OF THE CRAIG S ODEAR REVOCABLE TRUST & JAMIE L ODEAR & C
PALLOTTA TODD M & ALLISON S-4810 NOBLES POND DR NW CANTON OH 44718-3844
PARK DIXILENE-6771 CHATSWORTH ST NW CANTON OH 44718

Parcels by Neighborhood No. and Allot/Sub

POLUDNIAK S LEE & CYNTHIA R-4853 NOBLES POND DR NW CANTON OH 44718
PRODAFIKAS JOANNE A-6677 CHATSWORTH ST NW CANTON OH 44718
SAFAR ALIABERI HOLDINGS LLC-6556 SCARBOROUGH RD NW CANTON OH 44718-3828
SALIOLA DONALD J AND DANIELLE J-6848 VICTORIA COURT ST NW CANTON OH 44718-3853
SCHEATZLE PAUL T & VERONICA A TRUSTEES / VERONICA A SCHEATZLE LIVING TRUST-6724 CHATSWORTH
SEIBERT DALSON H & MEGAN L TTEES-6764 SCARBOROUGH RD NW CANTON OH 44718-3832
SEN LLC-4826 NOBLES POND DR NW CANTON OH 44718
SOBOWALE ADEYEMI O & FELICIA T-6609 CHATSWORTH ST NW CANTON OH 44718-3850
SPRINGER JAMESON-6786 CHATSWORTH ST NW CANTON OH 44718-3851
THOMAS JENNIFER E-6610 CHATSWORTH ST NW CANTON OH 44718
WARREN JESSE A & AUGUST C-4876 NOBLES POND DR NW CANTON OH 44718-3846
WHEELER JO E-4813 NOBLES POND DR NW CANTON OH 44718-3845
WILCOX DOUGLAS C & JONI M.-4821 NOBLES POND DR NW CANTON OH 44718-3845
WILSON DOUGLAS G TRUSTEE-5014 ABBEY CHURCH AVE NW CANTON OH 44718

THE WOODS AT NOBLES POND

BEYMAN BRIAN J & AI HSUEH ANNE MARIE-6865 CHILLINGSWORTH CIR NW CANTON OH 44718-1571
BLUMER DANIEL S & DEBORAH J-5444 FOXCHASE AVE NW CANTON OH 44718
BRUNIE JAMES V & VERA J-6831 CHILLINGSWORTH CIR NW CANTON OH 44718-1571
BRUNIE JAMES V & VERA J-CHILLINGSWORTH CIR NW CANTON OH 44718
CARDI GENE J & WENDY S-6830 CHILLINGSWORTH CIR NW CANTON OH 44718-1570
DISTEFANO CLAYTON-5231 FOXCHASE AVE NW CANTON OH 44718-1588
EICHERLY ANDREW M & KAREN A-6860 CHILLINGSWORTH CIR NW CANTON OH 44718-1570
FREELS MICHAEL W & STEPHANIE S TTEE/FREELS FAMILY TRUST-5126 FOXCHASE AVE NW CANTON OH 44718
GRAHAM TIMOTHY A & LISA J-6852 CHILLINGSWORTH CIR NW CANTON OH 44718
HINES ROBERT & LEIGH-5295 FOXCHASE AVE NW CANTON OH 44718-1588
HOFFER KERI E-5290 FOXCHASE AVE NW CANTON OH 44718
KAMEL MOUHAMED K-6871 CHILLINGSWORTH CIR NW CANTON OH 44718-1571
KASSIR MOHAMAD S & JAYNA A-6870 CHILLINGSWORTH CIR NW CANTON OH 44718-1570
KOCHOVSKI MICHAEL M& MARIA-5150 FOXCHASE AVE NW CANTON OH 44718-1583
KREW JUDITH S C-5411 FOXCHASE AVE NW CANTON OH 44718-1590
KREW JUDITH S C-FOXCHASE AVE NW CANTON OH 44718
KUMPF HENRY W JR & JUDITH-6882 CHILLINGSWORTH CIR NW CANTON OH 44718-1570
LABABIDI RAHIS & AHED-6859 CHILLINGSWORTH CIR NW CANTON OH 44718-1571
LANGTON ANN MARIE & BARRY-5205 FOXCHASE AVE NW CANTON OH 44718-3812
MANZELLA MICHAEL P & MARY E-6853 CHILLINGSWORTH CIR NW CANTON OH 44718-1571
MARTELL PATRICK D TRUSTEE-5344 FOXCHASE AVE NW CANTON OH 44718-1585
MARTIN RICHARD M & BOBBIE S-6892 CHILLINGSWORTH CIR NW CANTON OH 44718-1570
MORROW KENNETH E & NOREEN M TRUSTEES/MORROW FAMILY TRUST-5185 FOXCHASE AVE NW CANTON OH 44718-1587
NAM KUN W & CLARA H-5155 FOXCHASE AVE NW CANTON OH 44718-1587
PIERCE PHILLIPPI R & PATRICIA A CO TRUSTEES OF THE PHILLIPPI R PIERCE TRUST & PIERCE PATRICIA A & P
PINSON JOHN P & MARTI S-5277 FOXCHASE AVE NW CANTON OH 44718-1588
REDDY PRABHAVATHY R & RAJU C TRUSTEES-6840 CHILLINGSWORTH CIR NW CANTON OH 44718-1570
RICHARDS PHYLLIS A-6864 CHILLINGSWORTH CIR NW CANTON OH 44718-1570

Parcels by Neighborhood No. and Allot/Sub

SHELLHAMMER SCOTT B& DEBORAH A-5274 FOXCHASE AVE NW CANTON OH 44718-1584
--

THOMSON DAVID C-5390 FOXCHASE AVE NW CANTON OH 44718-1585

THOMSON DAVID C-FOXCHASE AVE NW CANTON OH 44718

VASSAS MELISSA S-6819 CHILLINGSWORTH CIR NW CANTON OH 44718-1571
--

WIECK JERRY K & ASHLEY P-5251 FOXCHASE AVE NW CANTON OH 44718-1588
--

ZERNER DALE S. AND RIFFLE JILL E.-6848 CHILLINGSWORTH CIR NW CANTON OH 44718
--

THE WOODS AT NOBLES POND 3

BRIAN RICHARD L CO TRUSTEES OF THE BRIAN FAMILY TRUST-5405 KONEN AVE NW CANTON OH 44718-38
--

COOPER RICHARD A TRUSTEE-5251 KONEN AVE NW CANTON OH 44718-1542

CZECH RICHARD & DONNA-6672 KNIGHTSBRIDGE AVE NW CANTON OH 44718-3810
--

ELLIS JOSEPH K & REBECCA J-6671 KNIGHTSBRIDGE AVE NW CANTON OH 44718-3811

GARCIA ROBERT R & JANICE M-5430 DOWNINGSGATE CIR NW CANTON OH 44718

GESSNER ROBERT B & NANCY S & SAGEWORTH TRUST COMPANY CO TRUSTEES OF THE ROBERT B GESSNER
--

GREZANIK ROBERT C & LONNALEE M-6638 KENNEBUCK ST NW CANTON OH 44718-3820
--

GREEN JO ANNE-5441 DOWNINGSGATE CIR NW CANTON OH 44718
--

HOLIHAN KEITH A & MARGARET G-6676 KENNEBUCK ST NW CANTON OH 44718-3820
--

KABBARA GHASSAN H & DIANE A-6615 KNIGHTSBRIDGE AVE NW CANTON OH 44718-3811
--

LANHAM WILLIAM D II & ANNA M-6697 KENNEBUCK ST NW CANTON OH 44718-3821
--

LEWIS DAVID W & COLLEEN L-6601 KENNEBUCK ST NW CANTON OH 44718-3840

MAAS JONATHAN H & MICHELE L-5440 DOWNINGSGATE CIR NW CANTON OH 44718
--

MARTINO LOUIS J TRUSTEE OF THE LUIS J MARTINO TRUST-6620 KENNEBUCK ST NW CANTON OH 44718-3
--

MAVRODIN CORINA B TRUSTEE-6614 KNIGHTSBRIDGE AVE NW CANTON OH 44718

MCKINNEY JAMES R TRUSTEE OF THE JAMES R MCKINNEY TRUST-6628 KNIGHTSBRIDGE AVE NW CANTON

NAGAJOTHI NAGAPRADEEP-6596 KENNEBUCK ST NW CANTON OH 44718-3818

NEWLON ROY A & KATHRYN E REV TRUST-6643 KNIGHTSBRIDGE AVE NW CANTON OH 44718-3811

OTOMEWO EMMANUEL & CARMEN JEAN-6655 KNIGHTSBRIDGE AVE NW CANTON OH 44718-3811

PETERS GEORGE DAVID & KELLY KIMBERLY JAN TTEES-5227 KONEN AVE NW CANTON OH 44718-1542

ROHRER ROBERT M & PATRICIA M-5242 FOXCHASE AVE NW CANTON OH 44718-1584
--

SHINCOVICH JOHN T & CATHY-5412 DOWNINGSGATE CIR NW CANTON OH 44718-3813

SIRAK GARY D & LINDA M-5411 DOWNINGSGATE CIR NW CANTON OH 44718-3814
--

WATTERS KEVIN M & HEIDI R-6665 KNIGHTSBRIDGE AVE NW CANTON OH 44718-3811
--

ZONFA CHRISTOPHER & KIMBERLY A-6631 KNIGHTSBRIDGE AVE NW CANTON OH 44718-3811

THE FARMS AT NOBLES POND 5

ADKINS JAMES & ERIN-7064 STAFFORDSHIRE CIR NW CANTON OH 44718

BEAUFAIT GREGORY A & LISA A-6964 QUEENSGATE ST NW CANTON OH 44718-3804
--

BOLON GUY R & KATHRYN A-6942 QUEENSGATE ST NW CANTON OH 44718-3804
--

CANTRELL JOSEPH C & AMANDA-4864 STAFFORDSHIRE CRT NW CANTON OH 44718-3806

CARLBERG JAN E TRUSTEE / JAN E CARLBERT REV TRUST-7067 QUEENSGATE ST NW CANTON OH 44718-38
--

CASTELLANOSTORRES JORGE & CASTELLANOS KARINA H-6902 QUEENSGATE ST NW CANTON OH 44718-38

DONLEY JEFFREY S & KIMBERLY A-4848 STAFFORDSHIRE CRT NW CANTON OH 44718-3806
--

DUONG JOHNHOA VAN & TRUONG TU CAM-6934 QUEENSGATE ST NW CANTON OH 44718-3804
--

GENOVESE FRANK C & MARY K-4865 STAFFORDSHIRE CRT NW CANTON OH 44718-3806
--

GUTLOVE SUSAN C-7051 QUEENSGATE ST NW CANTON OH 44718-3800
--

Parcels by Neighborhood No. and Allot/Sub

HAWKINS THOMAS G & LORI E-6917 QUEENSGATE ST NW CANTON OH 44718-3805
IVERSON BENJAMIN JOHN IVERSON ANN COLLEEN-6901 QUEENSGATE ST NW CANTON OH 44718-3805
MILAM REGINALD W & BROOK-4887 STAFFORDSHIRE CRT NW CANTON OH 44718-3806
MULCAHEY DAVID C & SHERRY L-6918 QUEENSGATE ST NW CANTON OH 44718-3804
NKANGINIEME REGINA-4910 STAFFORDSHIRE CRT NW CANTON OH 44718-3815
PLACK RICHARD P JR & MONICA S-4849 STAFFORDSHIRE CRT NW CANTON OH 44718-3806
RACHITA MICHAEL J & CHARLYNN W-4888 STAFFORDSHIRE CRT NW CANTON OH 44718-3806
RUTLEDGE JAMES H & DEBRA L-6935 QUEENSGATE ST NW CANTON OH 44718-3805
SKAKUN JOHN J & BRENDA M-6983 QUEENSGATE ST NW CANTON OH 44718-3805
VANPEEREN CHRISTOPHER C & LINDSAY M-6963 QUEENSGATE ST NW CANTON OH 44718-3805
YOUSEY JANE A TRUSTEE/JANE A YOUSEY REVOCABLE TRUST-4842 STAFFORDSHIRE CRT NW CANTON OH 4

THE FARMS AT NOBLES POND 3

ASHBAUGH SONYA M.-7258 CHARRING COURT CIR NW CANTON OH 44718
CONNOR GARY L & JUDITH L CO TRUSTEES OF THE GARY L & JUDITH L CONNOR REVOCABLE TRUST-7260 C
FARELLI GRETA A TRUSTEE / VINCENT J & GRETA A FARELLI REV TRUST-4941 WALTHAM CROSSING AVE NW
KANAM JOHN D JR & MARILYN R CO-TRUSTEES-7205 CHARRING COURT CIR NW CANTON OH 44718
KENNEDY BRUCE E & PAULINE R TRUSTEES-7224 CHARRING COURT CIR NW CANTON OH 44718
KUEHNLING WILLIAM A & JOANNE-4888 WALTHAM CROSSING AVE NW CANTON OH 44718-1595
LAZAR DONALD R-4932 WALTHAM CROSSING AVE NW CANTON OH 44718-1580
LYNCH ALLAN D & MEGAN K-4816 WALTHAM CROSSING AVE NW CANTON OH 44718
MAY CATHERINE L-7242 CHARRING COURT CIR NW CANTON OH 44718
MOSHER RICHARD B & CAROL L-4910 WALTHAM CROSSING AVE NW CANTON OH 44718-1580
NEWHOUSER CHRISTOPHER S & JENNIFER E TRUSTEES / NEWHOUSER FAMILY TRUST-4895 WALTHAM CRO
OLINGER MICHAEL B & DEBRA A-7251 CHARRING COURT CIR NW CANTON OH 44718
OVNIC JOSEPH M & JOANN M-7185 QUEENSGATE ST NW CANTON OH 44718
RAFTERY WILLIAM B & JEAN M-4864 WALTHAM CROSSING AVE NW CANTON OH 44718-1595
SCHROETER THOMAS P & KIMBERLEE S TRUSTEES-4917 WALTHAM CROSSING AVE NW CANTON OH 44718
SHAHEEN PAUL N & CLAUDIA A-7204 CHARRING COURT CIR NW CANTON OH 44718
SOTO C ELIZABETH TRUSTEE / C ELIZABETH SOTO TRUST-7229 CHARRING COURT CIR NW CANTON OH 447
ZAHLER DAVID R & SHERRI-7263 CHARRING COURT CIR NW CANTON OH 44718

THE FARMS AT NOBLES POND 4

BROWN GARRETT & MEGAN-7127 QUEENSGATE ST NW CANTON OH 44718
FRACASSO PAUL E & SALLY L-4866 EARLSCOURT CIR NW CANTON OH 44718-1593
HARTONG SEAN RYAN-4835 EARLSCOURT CIR NW CANTON OH 44718
HEROPOULOS JOHN A & DEANNA D-4920 EARLSCOURT CIR NW CANTON OH 44718
KING KEITH D & DIANE E-7105 QUEENSGATE ST NW CANTON OH 44718-1597
LENIGAR ROBERT JR & SUSAN R-4832 EARLSCOURT CIR NW CANTON OH 44718
MAURICE MATTHEW J & PAPARIZOS STELLA C-4845 EARLSCOURT CIR NW CANTON OH 44718-1594
MODI ASHOK L & RITAA-4883 EARLSCOURT CIR NW CANTON OH 44718-1594
PARPART ANDREW W & JENNIFER-4901 EARLSCOURT CIR NW CANTON OH 44718
PASCU CYNTHIA A-7143 QUEENSGATE ST NW CANTON OH 44718
PIGMAN JOHN H & SUSAN K-4921 EARLSCOURT CIR NW CANTON OH 44718-1592
SALINE JEREMY & TANA-4844 EARLSCOURT CIR NW CANTON OH 44718-1593

Parcels by Neighborhood No. and Allot/Sub

SOARES CELESTE M-4888 EARLSCOURT CIR NW CANTON OH 44718-1593
--

TULLY ELIZABETH A-7165 QUEENSGATE ST NW CANTON OH 44718

VERBIC KENNETH J & CAROLYN A CO TRUSTEES OF THE KENNETH J & CAROLYN A VERBIC REVOCABLE TRUS

WHITE ROBERT S & JENNIFER A-4861 EARLSCOURT CIR NW CANTON OH 44718-1594

THE MEADOWS AT NOBLES POND 1

BERNARD VINCENT J & LESLEY A-6641 SCARBOROUGH RD NW CANTON OH 44718

BRECHBUHLER ANDREW K TRUSTEE / ANDREW K BRECHBUHLER REV TRUST-5115 ASHFORD GLEN CIR NW
--

CHOBANIAN LORIS O & DEANNA L TRUSTEES / CHOBANIAN FAMILY REV LIVING TRUST-6721 SCARBOROUGH
--

DANIELS ROBERT E JR & VALERIE A CO TRUSTEES OF THE TRUST AGREEMENT OF ROBERT & VALERIE DANIE
--

DOEBEREINER JUDITH A TTEE/JUDITH A DOEBEREINER TRUST-6765 SCARBOROUGH RD NW CANTON OH 44
--

GARDNER PHILIP G & KATHLEEN M-5092 ASHFORD GLEN CIR NW CANTON OH 44718-3824

GOLDWATER LESLIE R TRUSTEE-6632 SCARBOROUGH RD NW CANTON OH 44718-3830
--

HILL BETH R TRUSTEE OF THE BETH R HILL TRUST-6781 SCARBOROUGH RD NW CANTON OH 44718-3833
--

HUNTER KIRK M-6654 SCARBOROUGH RD NW CANTON OH 44718-3830

KOMER JOHN M & GLORIA C-6745 SCARBOROUGH RD NW CANTON OH 44718-3833

KRON GERALD P & KIMBERLY R-6744 SCARBOROUGH RD NW CANTON OH 44718-3832
--

LINDESMITH JOHN R & PATRICIA-6598 SCARBOROUGH RD NW CANTON OH 44718-3828
--

MANTYLA SCOTT H & MICHELLE K-6585 SCARBOROUGH RD NW CANTON OH 44718-3829
--

MARTELLO ALFRED J & CHRISTINA A-4912 NOBLES POND DR NW CANTON OH 44718-3808

SCOTT FREDERIC R TRUSTEE OF THE NANCY L SCOTT TRUST-5104 FOXCHASE AVE NW CANTON OH 44718
--

WERNER DOUGLAS L & LINDSAY M-4900 NOBLES POND DR NW CANTON OH 44718

THE FARMS AT NOBLES POND 2

BUTERA SALVATORE J TRUSTEE-5072 PADDINGTON DOWN RD NW CANTON OH 44718-1577
--

EMERICK SHAUN & EMERICK BRITTNEY J-5017 NOBLES POND DR NW CANTON OH 44718-3802
--

FRICK DAVID N & KRIS-5077 PADDINGTON DOWN RD NW CANTON OH 44718-1578
--

HENDRUS ANDREW G & SANDRA L-4995 NOBLES POND DR NW CANTON OH 44718-3809

JOHNSON MICAL D TRUSTEE / TYE FAMILY IRREV TRUST-5079 NOBLES POND DR NW CANTON OH 44718-3

KELLETT EDWARD J & DENISE MICHELLE-5047 PADDINGTON DOWN RD NW CANTON OH 44718-1578
--

MARLETT MARK B & BETH A-5041 PADDINGTON DOWN RD NW CANTON OH 44718-1578

MYERS BARBARA JILL & MATHIE MICHAEL A-5065 PADDINGTON DOWN RD NW CANTON OH 44718-1578

RENNECKER LYNETTE M TRUSTEE-5071 PADDINGTON DOWN RD NW CANTON OH 44718-1578

ROHRIG FREDERICK W & PATRICIA A-PADDINGTON DOWN ST NW CANTON OH 44718

SMALL COWDEN MILDRED L TRUSTEE OF THE MILDRED L SMALL COWDEN REVOCABLE TRUST-5064 PADD
--

SPANGLER SCOTT W & LAURIE S-5053 PADDINGTON DOWN RD NW CANTON OH 44718-1578

TRIPATHY ARABIND & DHARITRI-5059 PADDINGTON DOWN RD NW CANTON OH 44718-1578

TSCHOLL ROBERT J-5083 PADDINGTON DOWN RD NW CANTON OH 44718-1578
--

WITMER DALLAS L & ROBERT L-5056 PADDINGTON DOWN RD NW CANTON OH 44718-1577
--

SHELBURNE WOODS

AMSTUTZ BROHN-6575 KENNEBUCK CIR NW CANTON OH 44718-1538
--

DRUKENBROD BARBARA J-6566 FULTON DR NW CANTON OH 44718-1511

HILDRETH CHARLES W & MARY S-5228 KONEN AVE NW CANTON OH 44718-1543
--

LAZARIDES STEVE JR & ANN C-5252 KONEN AVE NW CANTON OH 44718-1543

MARIAN L MANNS/ TRUSTEE OF THE MARIAN L. MANNS REVOCABLE TRUST-6576 DANFORTH CIR NW CAN

Parcels by Neighborhood No. and Allot/Sub

MARIAN L MANNS/ TRUSTEE OF THE MARIAN L. MANNS REVOCABLE TRUST-DANFORTH CIR NW CANTON OH
MARIAN L MANNS/ TRUSTEE OF THE MARIAN L. MANNS REVOCABLE TRUST-KONEN AVE NW CANTON OH
MATHYS LISA K-6575 DANFORTH CIR NW CANTON OH 44718-1526
MOORE KRISTEN S-6537 DANFORTH CIR NW CANTON OH 44718-1526
MORELLO HERBERT-5368 KONEN AVE NW CANTON OH 44718-1545
PAONESSA ALFRED & MELANIE-6522 DANFORTH CIR NW CANTON OH 44718-1527
PUTERBAUGH MICHAEL R & CHRISTINA M-6595 YOST ST NW CANTON OH 44718-1552
SCHULTZ STANLEY M & JAN M-6535 KENNEBUCK CIR NW CANTON OH 44718-1538
SIMMONS BRIAN E & XIOMARA TRUSTEES-6577 YOST ST NW CANTON OH 44718-1552
WEINGART JACOB J & NATALIE V-6534 KENNEBUCK CIR NW CANTON OH 44718-1539

THE WOODS AT NOBLES POND 2

BRESCIA AARON I & CRISTIN COCO TRUSTEE/CRISTIN COCO BRESCIA TRUST-5081 SWEET WILLIAM CIR NW
BURKHART WILLIAM R & THERESA A-5080 SWEET WILLIAM CIR NW CANTON OH 44718-3807
JURKOVICH GEORGE A JR & VANESSA-5075 SWEET WILLIAM CIR NW CANTON OH 44718-3807
LINDESMITH JAMES R & CAROLYN K-5074 SWEET WILLIAM CIR NW CANTON OH 44718-3807
MYERS THOMAS L & DIANE M TRUSTES-5050 SWEET WILLIAM CIR NW CANTON OH 44718-3803
PALMER PETER S A & PAULA-5000 NOBLES POND DR NW CANTON OH 44718-3803
PAYETTE PATRICIA S TRUSTEE / PATRICIA S PAYETTE REV TRUST-5071 SWEET WILLIAM CIR NW CANTON OH
RABAA ANITA J TRUSTEE OF THE ANITA J RABAA REVOCABLE TRUST-5086 SWEET WILLIAM CIR NW CANTON OH
SHUBERT RONALD A & KAREN A-5026 NOBLES POND DR NW CANTON OH 44718-3803
STOLL JEFFERY A & PAULA K-4934 NOBLES POND DR NW CANTON OH 44718-3808
WEAVER SUSAN G TRUSTEE-5087 SWEET WILLIAM CIR NW CANTON OH 44718-3807

WS THE WOODS AT NOBLES POND 1

FRAZIER JOSEPH S-6877 CHILLINGSWORTH CIR NW CANTON OH 44718-1571
MCDANIEL KEVIN J & SUSAN M-6883 CHILLINGSWORTH CIR NW CANTON OH 44718-1571
WEISBURN JAMES T & WERNER DEBRA K TRUSTEES/JAMES T WEISBURN & DEBRA K WERNER TRUSTS-6893 CANTON OH

THE MEADOWS AT NOBLES POND 4

MCNURLIN RANDALL A & ALISA J-6980 VICTORIA COURT ST NW CANTON OH 44718
STOELK THOMAS W & LORI J CO TRUSTEES OF THE STOELK FAMILY TRUST-7003 VICTORIA COURT ST NW CANTON OH
SWINEHART STEVEN A TRUSTEE-4833 LANTERN HILL CIR NW CANTON OH 44718

THE MEADOWS AT NOBLES POND 4 (.75A)
--

HARRIS CHRISTOPHER S TRUSTEE OF THE CHRISTOPHER S HARRIS TRUST-6944 VICTORIA COURT ST NW CANTON OH
WINKHART JANELLE L-7008 VICTORIA COURT ST NW CANTON OH 44718
ZIEGLER WILLIAM C-4856 LANTERN HILL CIR NW CANTON OH 44718

EA THE WOODS AT NOBLES POND 3

GARDNER DAVID A & SUSAN R-6686 KNIGHTSBRIDGE AVE NW CANTON OH 44718
SMITH JOHN D & MARLENE A-6693 KNIGHTSBRIDGE AVE NW CANTON OH 44718

.80A

BURNS DON S & CATHERINE C-5189 KONEN AVE NW CANTON OH 44718-1540
GREZANIK RONALD M-6636 YOST ST NW CANTON OH 44718-1555

38 WH THE MEADOWS AT NOBLES POND 1

KARAPASHA SPASE G & KONSTANTINA L-6676 SCARBOROUGH RD NW CANTON OH 44718-3830

20 WH THE WOODS AT NOBLES POND 1

Parcels by Neighborhood No. and Allot/Sub

MCGILL RANDY L TRUSTEE / RANDY L MCGILL REVOCABLE TRUST-6899 CHILLINGSWORTH CIR NW CANTON FARMS AT NOBLES POND 2

BOWMAN TIMOTHY P & SUSAN L-5045 NOBLES POND DR NW CANTON OH 44718-3802

EMERICK SHAUN & EMERICK BRITTNEY J-NOBLES POND DR NW CANTON OH 44718

JOHNSON MICAL D TRUSTEE / TYE FAMILY IRREV TRUST-NOBLES POND DR NW CANTON OH 44718

TORRENCE RANDALL L & TIFFINI M-PADDINGTON DOWN ST NW CANTON OH 44718

NE THE WOODS AT NOBLES POND

FULMER RYAN T & BOZKURT ELIF E-6843 CHILLINGSWORTH CIR NW CANTON OH 44718-1571

29 WH THE WOODS AT NOBLES POND
--

BOBAK DONALD J & VIVIAN S-6812 CHILLINGSWORTH CIR NW CANTON OH 44718

SE THE WOODS AT NOBLES POND

CHRISTIANSEN KELLY L TRUSTEE OF THE KELLY L CHRISTIANSEN REVOCABLE TRUST-5360 FOXCHASE AVE NW
--

8 - 35'TRI NE THE WOODS AT NOBLES

KABBARA JASON J & CAITLIN B-6825 CHILLINGSWORTH CIR NW CANTON OH 44718

SE THE WOODS AT NOBLES POND 3

SATTI SRINIVASA D & NICE TRACY L-6621 KNIGHTSBRIDGE AVE NW CANTON OH 44718-3811
--

.56A

SCHWORM YVONNE A-5167 KONEN AVE NW CANTON OH 44718-1540
--

5.35A

GABRAIL NASHAT Y TRUSTEE / NASHAT Y GABRAIL REVOCABLE TRUST-4440 WALES AVE NW MASSILLON O
--

252.37'TRI SE;92 WH THE WOODS AT N
--

BOOHER TIMOTHY L-6668 KNIGHTSBRIDGE AVE NW CANTON OH 44718-3810
--

THE MEADOWS AT NOBLES POND 4 (.96A
--

BLACKERBY WILLIAM TJR & CHRISTINA K-6902 VICTORIA COURT ST NW CANTON OH 44718
--

37-64.94'IRR WE THE MEADOWS AT NOB
--

MIKHAIL MOUNIR N & SALWA S-6710 SCARBOROUGH RD NW CANTON OH 44718-3832

.94A

FOLTZ PAMELA S-5202 KONEN AVE NW CANTON OH 44718-1556
--

77-29.72'TRI SE THE WOODS AT NOBL

FRENCH DONALD B SUCCESSOR TRUSTEE OF THE DOWNINGSGATE LAND TRUST-5429 DOWNINGSGATE CIR

97-45'IRR WE THE WOODS AT NOBLES P
--

MEMMER RONALD-5196 FOXCHASE AVE NW CANTON OH 44718-1583
--

.81A

MCKOSKI MICHAEL G-5141 KONEN AVE NW CANTON OH 44718-1540

97-64'IRR EE THE WOODS AT NOBLES P
--

RAVISHANKAR VENKATESAN & RADHIKA-6700 KNIGHTSBRIDGE AVE NW CANTON OH 44718-3843
--

#VALUE!

CULPEPPER PATRICK M & ROBIN M TRUSTEES-6592 YOST ST NW CANTON OH 44718

- MEADOWS AT NOBLES POND NO. 7
--

SWALDO SCOTT A & HICKS JEFFREY P-4809 LANTERN HILL CIR NW CANTON OH 44718
--

WH; 5-47.60'NE THE WOODS AT NOBLES
--

MORRIS JERRY W II & TERESA A-5373 FOXCHASE AVE NW CANTON OH 44718-1589

THE MEADOWS AT NOBLES POND 4 (1.08
--

Parcels by Neighborhood No. and Allot/Sub

HOFFMAN JOHN R & MARY A-4851 LANTERN HILL CIR NW CANTON OH 44718
--

THE MEADOWS AT NOBLES POND 4 (1.35

FOSTER RICHARD T & JAMEE A-4875 LANTERN HILL CIR NW CANTON OH 44718

THE MEADOWS AT NOBLES POND 4 (.94A

GOODWIN GLENN A SR & BARBARA J-4888 LANTERN HILL CIR NW CANTON OH 44718

THE MEADOWS AT NOBLES POND 4 (1.68

GERBER MICHAEL R AND MARIA A-4889 LANTERN HILL CIR NW CANTON OH 44718

THE MEADOWS AT NOBLES POND 5

MILLION LARRY R & WLECKE MILLION SUE H TRUSTEES-5107 ASHFORD GLEN CIR NW CANTON OH 44718
--

THE MEADOWS AT NOBLES POND 4 (.76A

LEHRER RICHARD & DEBRA L CO TRUSTEES OF THE DEBRA L LEHRER LIVING TRUST-4816 LANTERN HILL CIR

WH THE WOODS AT NOBLES POND 2

MYERS JOSEPH C & GAYLE A TRUSTEES-4920 NOBLES POND DR NW CANTON OH 44718
--

WH THE WOODS AT NOBLES POND

LEIBENSPERGER DONNAC TRUSTEE/DONNA C LEIBENSPERGER REVOCABLE TRUST-6849 CHILLINGSWORTH
--

WOODS AT NOBLES POND 3

MAVRODIN CORINA B TRUSTEE-KNIGHTSBRIDGE AVE NW CANTON OH 44718
--

OLSON LAIRD E & CYNTHIA B-5279 KONEN AVE NW CANTON OH 44718-1542
--

ZONFA CHRISTOPHER & KIMBERLY A-KNIGHTSBRIDGE AVE NW CANTON OH 44718

(1.46A) MEADOWS AT NOBLES POND 6

SCHAUER LISA A TRUSTEE/LISA A SCHAUER REVOCABLE TRUST-6541 SCARBOROUGH RD NW CANTON OH
--

MEADOWS AT NOBLES POND 4 (.38A)
--

HARRIS CHRISTOPHER S TRUSTEE OF THE CHRISTOPHER S HARRIS TRUST-VICTORIA COURT ST NW CANTON
--

THE WOODS AT NOBLES POND 3 - OPEN
--

VILLAGES ASSOCIATION INC-KNIGHTSBRIDGE AVE NW CANTON OH 44718

WOODS AT NOBLES POND

KREW JUDITH S-FOXCHASE AVE NW CANTON OH 44718

VILLAGES ASSOCIATION INC-CHILLINGSWORTH CIR NW CANTON OH 44718
--

34.25'IRR MP THE MEADOWS AT NOBLES

KARAPASHA SPASE G & KONSTANTINA L-SCARBOROUGH ST NW CANTON OH 44718

MEADOWS AT NOBLES POND 4 (.39A)
--

BLACKERBY WILLIAM TJR & CHRISTINA K-VICTORIA COURT ST NW CANTON OH 44718
--

34.25'IRR WE THE MEADOWS AT NOBLES

KRON GERALD P & KIMBERLY R-SCARBOROUGH ST NW CANTON OH 44718
--

185.45'TRI SE;91-100.56'IRR NE THE

BOOHER TIMOTHY L-KENNEBUCK ST NW CANTON OH 44718
--

1.46A; 21 SE 4.82A; 22 NW 1.77A; 2

VILLAGES ASSOCIATION INC-NOBLES POND DR NW CANTON OH 44718
--

Grand Total

NOBLES POND

Forebay Expansion and Restoration Concept

John Pigman
Nobles Pond Board
4921 EarlsCourt Circle NW Canton, 44718

Project No.: 11440 **Date:** 08/22/18

1.0 INTRODUCTION

In response to your request for a plan to help prevent silt from entering Nobles Pond EnviroScience can provide the following services, which include modification to the existing forebay and a conceptual plan to restore/stabilize the channel upstream along the DeHoff property.

2.0 SCOPE OF WORK

Below please find a brief description of the Tasks' scopes and fees.

TASK ONE: FOREBAY MODIFICATON AND INLET STABILIZATION

The forebay estimate covers the following items:

1. Existing forebay excavation and clean out. Material estimated at ~125CY would be hauled away.
2. Existing spoil pile removal. The existing spoil pile from past clean out efforts would be hauled away. Material was estimated at ~50CY.
3. Forebay Treatment Option 1 - Rock would be imported and added to the downstream outlet of the forebay to provide energy dissipation and encourage sediment deposition. Imported rock would raise the invert elevation of the outlet of the forebay approximately 1ft. Rock would then be extended approximately 100 ft along the existing inlet path towards the lake to transition the added 1ft of elevation over a 1% slope.

Making a deeper forebay will act to slow water down more prior to entering the lake. This will also encourage more sediment to drop out into the forebay. We feel the existing dimensions of the forebay are sufficient. Making the forebay wider will only make cleaning it out more problematic.

Option 2 – Similar to Option 1 described above, but the length of rock on existing inlet path would be reduced to 50 ft and transition elevation over a 2% slope.

Assumptions:

- Estimated duration - 1 week for a crew
- Access agreements by others
- Haul away spoil to site that needs fill to avoid tipping fees
- Fee for Option 1 is \$75,000
- Fee for Option 2 is \$67,000

TASK TWO: NOBLES POND UPSTREAM INLET CHANNEL RESTORATION CONCEPT

During a prior site visit, adding rock to the inlet channel to create pool areas and raising the base invert elevation of the inlet stream was discussed. The pools would help capture sediment that is currently depositing in the forebay. Along with adding rock, we recommend creating several holes in the existing berm/levee to encourage more flooding of the DeHoff parcel. The Nobles Pond board will need to have a discussion with DeHoff to confirm that that is a viable alternative for this property and is agreeable to all parties before we initiate this Task. The Nobles Pond board could help mitigate their flooding and sediment loadings by encouraging flood waters to access this wide flat area. The Task fee would fund a targeted survey to understand existing conditions such as stream slope, capacity and erosion hazard. The fee would also provide for creation of a conceptual level plan with a map and written narrative for inclusion in grant funding request(s).

Assumptions:

- DeHoff and Nobles Pond are in agreement of potential modification and use of the property
- Access to the property given 24-hour notice
- Fee for this Task is \$6,500

TASK THREE: DREDGING FEASIBILITY PLAN AND SEDIMENT REMOVAL ESTIMATE USING COLLECTED INFORMATION

EnviroScience will utilize the previously collected information from the bathymetric study and develop three conceptual alternatives based on coordination with the Nobles Pond board. For example, a potential alternative could include the excavation of material just at the east end of the Pond by the inlet. EnviroScience will solicit assistance and cost estimating from a hydraulic dredging firm. Alternatives will be evaluated from a cost perspective using a ballpark per CY estimate from the consulted firm. EnviroScience will conduct one meeting with board to review and select preferred dredging alternative. A plan and final cost estimate will be developed based on the selected alternative.

Assumptions:

- Nobles Pond board will provide feedback on preferred dredging scenarios.
- One meeting to go over the dredging scenarios to select preferred alternative
- Access to the property given 24-hour notice
- Fee for this Task is \$5,454

SCHEDULE AND AGREEMENT

EnviroScience, Inc. is prepared to begin work immediately upon written authorization to proceed. Costs for this proposal are presented in Attachment A. Please authorize by signing below and initial accepted Tasks. An EnviroScience Officer will then be signed, and we will return a fully executed copy. The price in this proposal is valid for 60 days from the date of issuance. Terms and Conditions are provided below.

EnviroScience Executive Officer Accepted and Authorized to Proceed

Date

Date

Fee \$75,000

\$67,000 \$6,500 \$5,454

Name

Task 1 Option 1 Task 1 Option 2 Task 2
Task 3

Title

Authorized and Accepted to Proceed Initials

TERMS AND CONDITIONS

1. General

The following Standard Terms and Conditions, together with the attached Proposal and Fee Schedule, constitute the Agreement between EnviroScience, Inc. ("ES") and the entity or person to whom the proposal is addressed ("Client") for the performance of professional services outlined in the proposal. The Standard Fee Schedule may be omitted for Lump Sum type Agreements.

2. Performance of Services

ES's services will be performed in accordance with generally accepted practices of engineers and/or scientists providing similar services at the same time, in the same locale, and under like circumstances.

3. Invoices and Payments

ES will submit Invoices to the Client monthly for work completed during the previous month and a final invoice upon completion of services. Payment will be due within thirty (30) days from invoice date. The Client agrees to pay a service charge of one and one-half (1.5%) percent per month (18% per annum) on past due payments. If an invoice remains unpaid for a period in excess of sixty (60) days, ES reserves the right to pursue all appropriate remedies, including stopping work and retaining all drawings and information without recourse. In the event ES must engage counsel to enforce overdue payments, the Client will reimburse ES for all reasonable attorney's fees and court costs.

4. Insurance

ES is protected by Workers' Compensation Insurance, Commercial General Liability Insurance, and Automobile Liability Insurance coverages. ES will furnish certificates of insurance upon the Client's request.

5. Disclosure of Hazards

ES will take reasonable precautions for the health and safety of ES's employees while at the Clients' Site with consideration for the available information regarding existing hazards. The Client will furnish to ES at the time of the Client's authorization to proceed, all information known to the Client, Client's Counsel, or Site Owner concerning physical hazards, oil, hazardous, toxic, radioactive, or asbestos material in, on, or near the site. If hazards are known to exist and the Client fails to advise ES of such substance or condition, and during the course of the work they are discovered, and such discovery in ES's opinion results or may result in injury or a health risk to persons, whether ES's employees or others, the Client agrees to assume full responsibility and liability and shall hold ES harmless for any and all claims, demands, suits, or liabilities for personal injury, including disease, medical expenses, including but not limited to, continued health monitoring, and/or death, or property damage, and for economic loss, including consequential damages.

6. Confidentiality

ES will hold confidential all business and technical information obtained or generated in performance of services under this Agreement. ES will not disclose such information without the Client's written and/or verbal consent except to the extent required for: 1) performance of services under this Agreement; 2) compliance with professional standards of conduct for the preservation of public safety, health, and welfare; 3) compliance with any court order, statute or law, or governmental directive; and/or 4) protection of ES against claims or liabilities arising from the performance of services under this Agreement. ES's obligations hereunder shall not apply to information in the public domain or lawfully obtained on a non-confidential basis from others.

7. Ownership of Documents and Processes

All documents (including drawings, specifications, estimates, field notes, and other data) and all processes (including scientific, technological, software, and other concepts, whether or not patentable), created, prepared, or furnished under this Agreement by ES or ES's independent contractors and consultants pursuant to this Agreement, are instruments of service in respect of the Project and shall remain the property of ES whether or not the Project is completed. ES shall retain ownership of all documents, drawings, specifications, estimates, field notes, other data, and developed technology or processes and any copyright or right to patent thereto. Upon payment in full to ES, the Client may make and retain copies thereof as is necessary to be used for completed Project only. Such documents are not intended or represented to be suitable for additions, extension, alterations, or completion of the Project by others, or use in any other project. Any reuse without written verification or adaptation by ES for the specific purpose intended is at the Client's sole risk without liability or legal exposure to ES or its independent contractors or consultants. Client shall indemnify, defend, and hold harmless ES and its independent contractors, and consultants from all claims, damages, losses, and expenses, including attorney's fees arising out of or resulting there from. Any such verification or adaptation will entitle ES to further compensation.

8. Trade Secrets and Proprietary Information

The Client acknowledges that ES has developed a number of protocols, techniques, and procedures, as well as specialized equipment for performing and ensuring the quality of laboratory and field services that it provides. Further, the Client acknowledges that ES regards this technical information as being its trade secrets. Client agrees not to use or disclose, directly or indirectly, any such trade secret to any person or organization, unless expressly authorized by ES.

9. References

The Client agrees that ES has authority to use the Client's name and general descriptions of the project work or service performed as references to other clients.

10. Dispute Resolution

All claims, disputes, or controversies arising out of or in relation to the interpretation, application, or enforcement of this Agreement shall be first submitted to non-binding mediation pursuant to the Rules for Commercial Mediation of the American Arbitration Association before legal action is initiated by the other party.

11. Legal Action

All legal actions by either party against the other for any cause or causes, including but not limited to breach of this Agreement, negligence, misrepresentation, breach of warranty, or failure to perform in accordance with the standard of care, however denominated, shall be barred five (5) years from the day after completion of ES's services or the time that the party knew or should have known of this claim, whichever is sooner. In the event that either party institutes a suit against the other, and if such suit is not successfully prosecuted, or if it is dismissed, or a verdict is rendered the losing party agrees to pay any and all costs of defenses, including attorney's fees, expert witnesses' fees, and court costs, and any and all other expenses of defense that may be reasonably necessary, immediately following dismissal of the case or immediately upon judgment being rendered in favor of prevailing party.

12. Precedence

These Terms and Conditions shall take precedence over any inconsistent or contradictory provisions contained in any proposal, contract, purchase order, requisition, notice to proceed, or like document.

13. Severability

If any of the Terms and Conditions are finally determined to be invalid or unenforceable in whole or part, the remaining provision shall remain in full force and effect, and be binding upon the parties. The parties agree to reform these Terms and Conditions to replace any such invalid or unenforceable provision with a valid and enforceable provision that comes as close as possible to the intention of the stricken provision.

14. Survival

These conditions shall survive the completion of ES's services on this project and the termination of services for any cause.


15. Governing Law

This Agreement shall be governed and construed in accordance with the laws of the state of Ohio.

June 24, 2020 Noble's Pond Petition Ditch Viewing - Speaker Comments Related to the Watershed Boundary and the Rudy Freidman Ditch

#	Name	Address	Comment
1	Teresa Smith	6537 Harbor Drive NW	Detention pond drains into Lake Cable however when it floods sometimes the pond overflows and the overflow goes into the Rudy Freidman Ditch.
2	Ron Rusnak	6572 Harbor Drive NW	USGS map shows that this parcel drains into Lake Cable not Nobles Pond.
3	Mary Ann Morrison	6622 Harbor Drive NW	Retention basin behind her house drains to Lake Cable.
4	Pete Campanizzi	6730 Thornbriar NW	Property flows into Lake Cable.
5	George Nacuto (sp)?	6910 Stockbridge St in Foxchase	Lives on the Rudy Freidman Ditch. Water comes up to the house and there is erosion and trees are falling into the ditch.
6	Richard Dinko	5584 Foxburrow Ave NW	No flooding or backups in 30 years along Rudy Friedman Ditch from his observations and from his friends that live on the ditch - from Wales to Fulton it has never flooded.
7	Ron Stark	6983 Fulton Rd (two parcels)	Rudy Friedman Ditch runs on the backside of his yard. It was originally for 4-5 feet wide and is now 15 feet wide. The streambanks are eroded on both sides.

See attached map for parcel locations

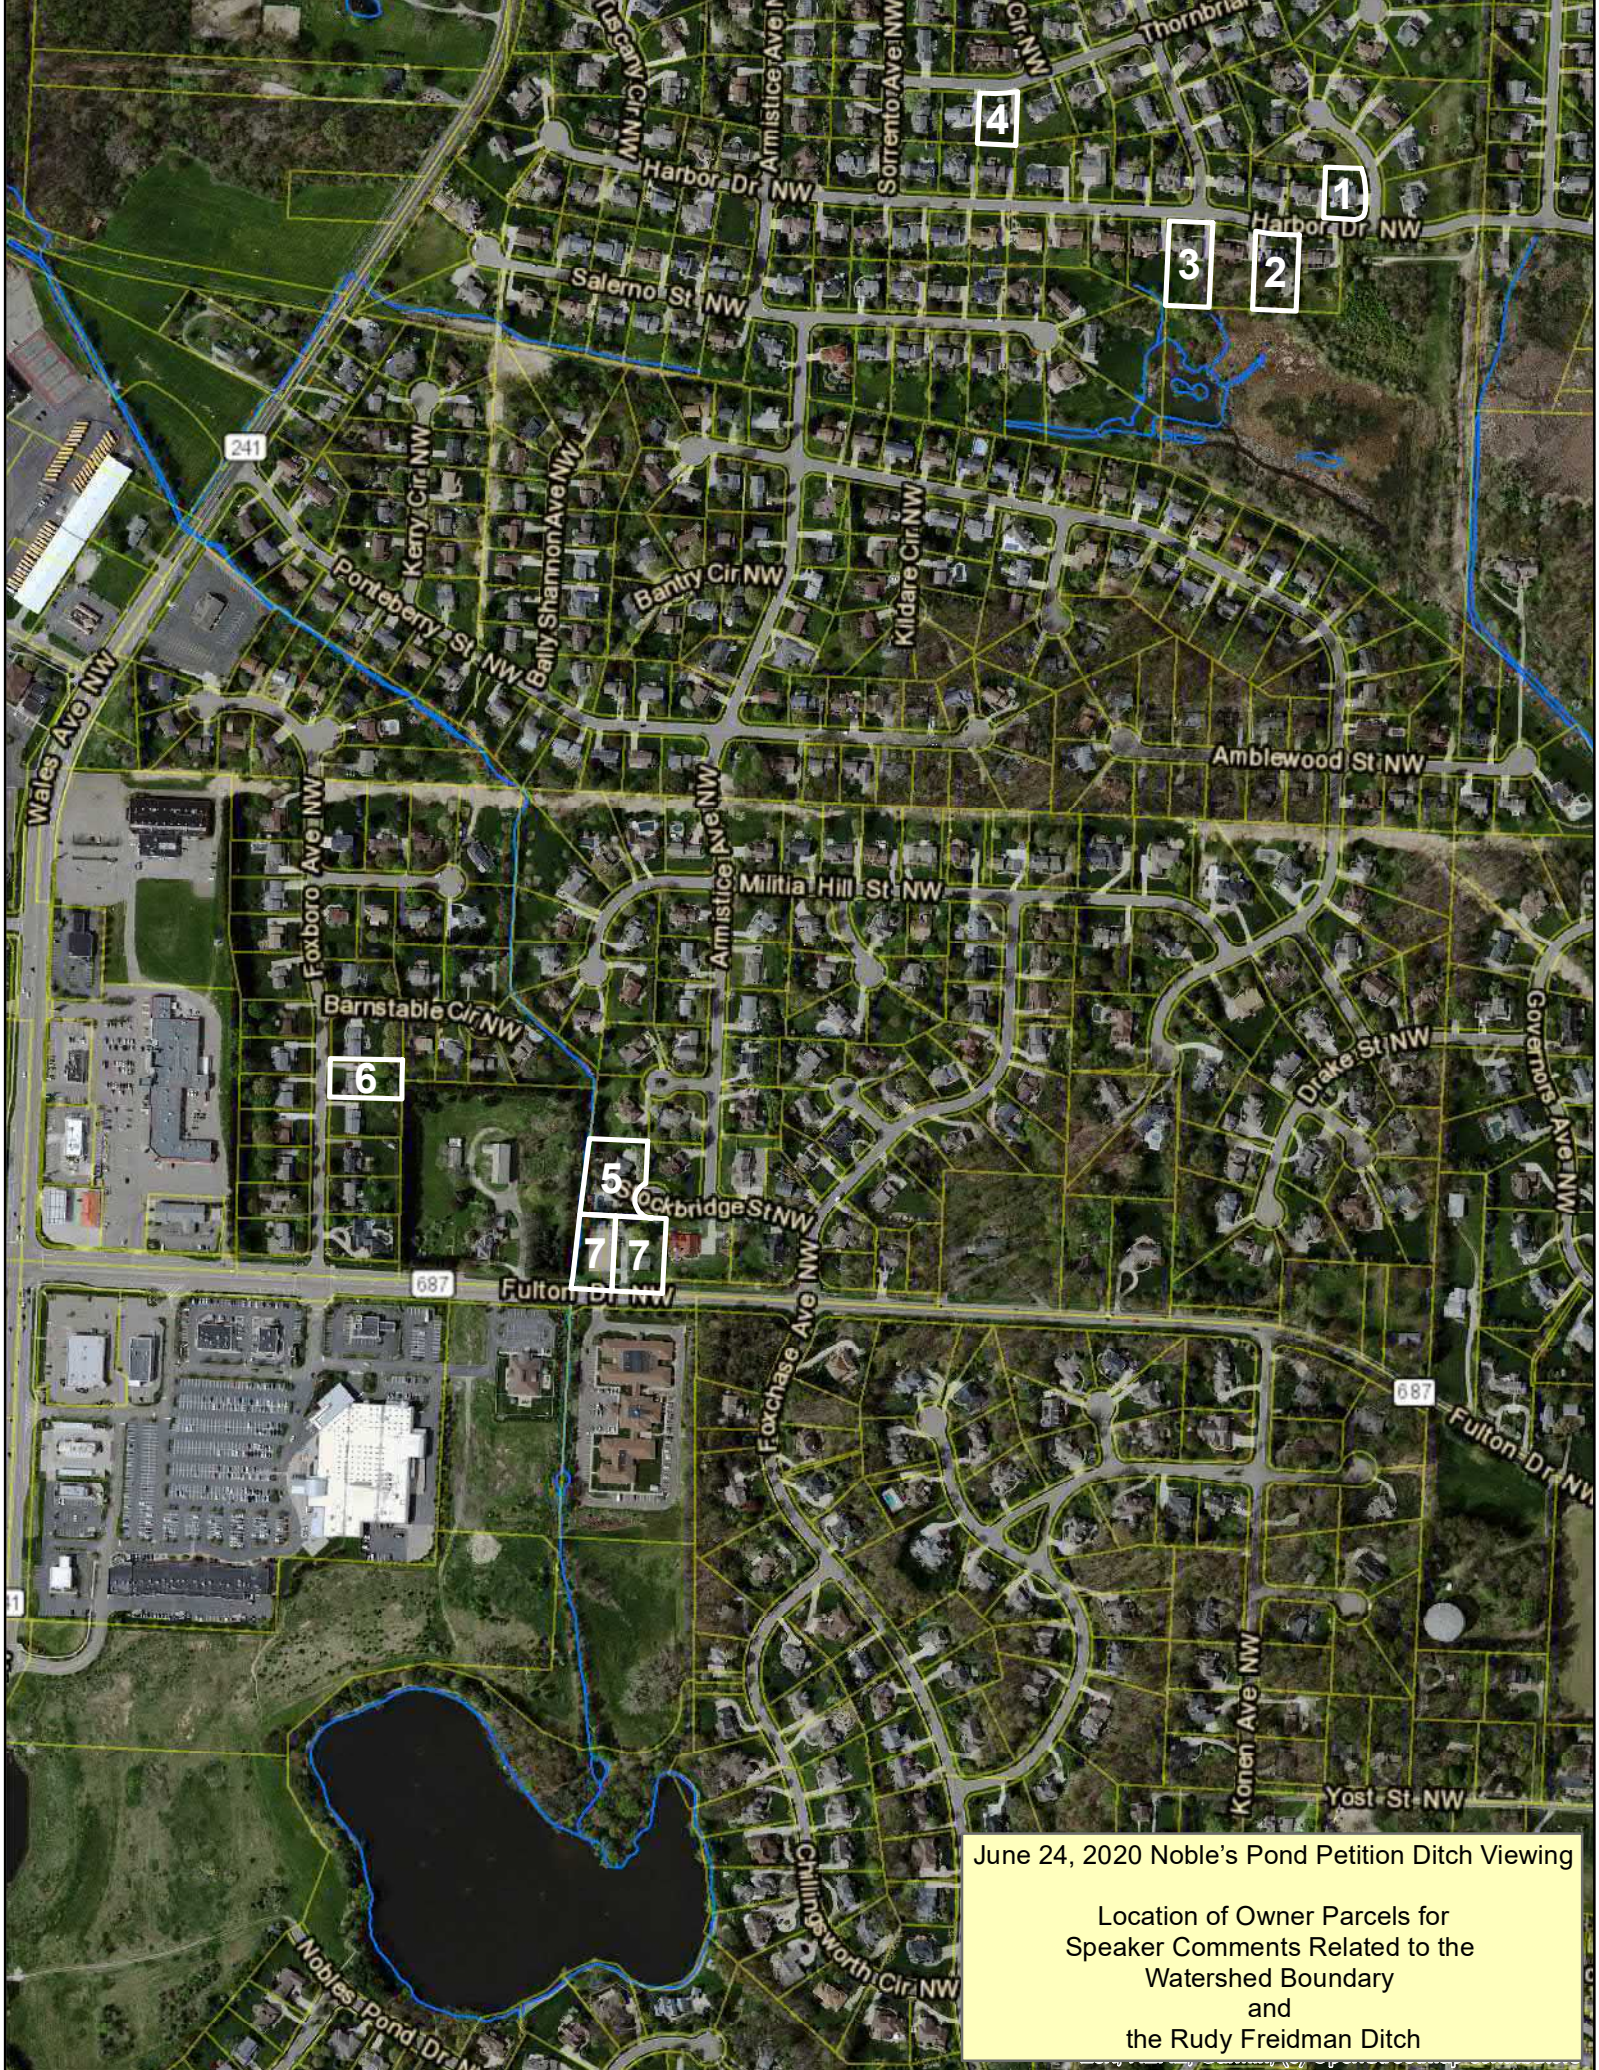

June 24, 2020 Noble's Pond Petition Ditch Viewing

Location of Owner Parcels for
Speaker Comments Related to the
Watershed Boundary
and
the Rudy Freidman Ditch

From: Bob Leibensperger [mailto:leibensp@sssnet.com]

Sent: Tuesday, August 04, 2020 9:02 PM

To: Mr. & Mrs. Robert Leibensperger <leibensp@sssnet.com>

Subject: Nobles Pond Dredging Update

Use & Abuse of Nobles Pond as a Detention Basin

When the Nobles Pond Homeowners Association took over ownership of Nobles Pond from Willmoll Development in 2001 the deepest area of Nobles Pond was 15 ft. in the center of Section B (See Figure 1a). The minimum depth was 3 ft. in Section A. Willmoll actually did some dredging to assure the 3 ft. minimum depth before they turned ownership over to the HOA. Today the depth in Section A in a few areas can be measured in inches and the deepest area in Section B is now 10.2 feet (Figure 1b). The dredging strategy and plan is to lower the pond 3 ft. using a diesel powered pump (Figure 2) and dredge all visible sandbars that appeared above the waterline.

- 1) At the drain pipe (150 acres) from the Nobles Pond Woods and Meadow inlet drain pipe in the peninsula area as it enters the Nobles Pond retention basin. (Figure 3)
- 2) A very large sandbar in the peninsula area of Nobles Pond where the Rudy Freeman Ditch drains approximately 1500 acres from the Rudy Freeman Watershed north of Fulton Road. (Figures 4a,4b)
- 3) Sandbars also appeared along the south shoreline in the vicinity of the outlet drain pipe. (Figure 5)
- 4) And along the south shoreline at the inlet pipe from the Farms (100 acres) (Figure 6)

Dredging The Pond

As of Friday July 31st we have completed the dredging in the peninsula area (Items 1 & 2 above) of Nobles Pond using a long reach backhoe (Figure 7). The dredge sludge material was accumulated on the peninsula area and then transferred to a spoil area on the vacant land north of the bridge walking path (Figures 8a,8b,8c). Cost to date is approximately \$50,000, which is within our budget. The dredging of Nobles Pond is being paid for from the cash reserves of the Nobles Pond Drainage Authority.

The peninsula land area now needs to dry out. (Figure 9). The plan is in the Spring of 2021 to put rocks around the shoreline of the peninsula, plant some trees and do some landscaping on the peninsula. The drenched sludge deposited on the vacant land north of the bridge walking path likewise needs to dry out over the winter before we bury it.

The dredging along the south shoreline (items 3 & 4 above) in the vicinity of the outlet pipe and the inlet pipe from the Farms will be done with a crane mounted barge this fall.

This improvement will take patience but the results will be worth the wait.

Bob

Use & Abuse of Nobles Pond as a Detention Basin



Figure 1a: Depth Map of Nobles Pond

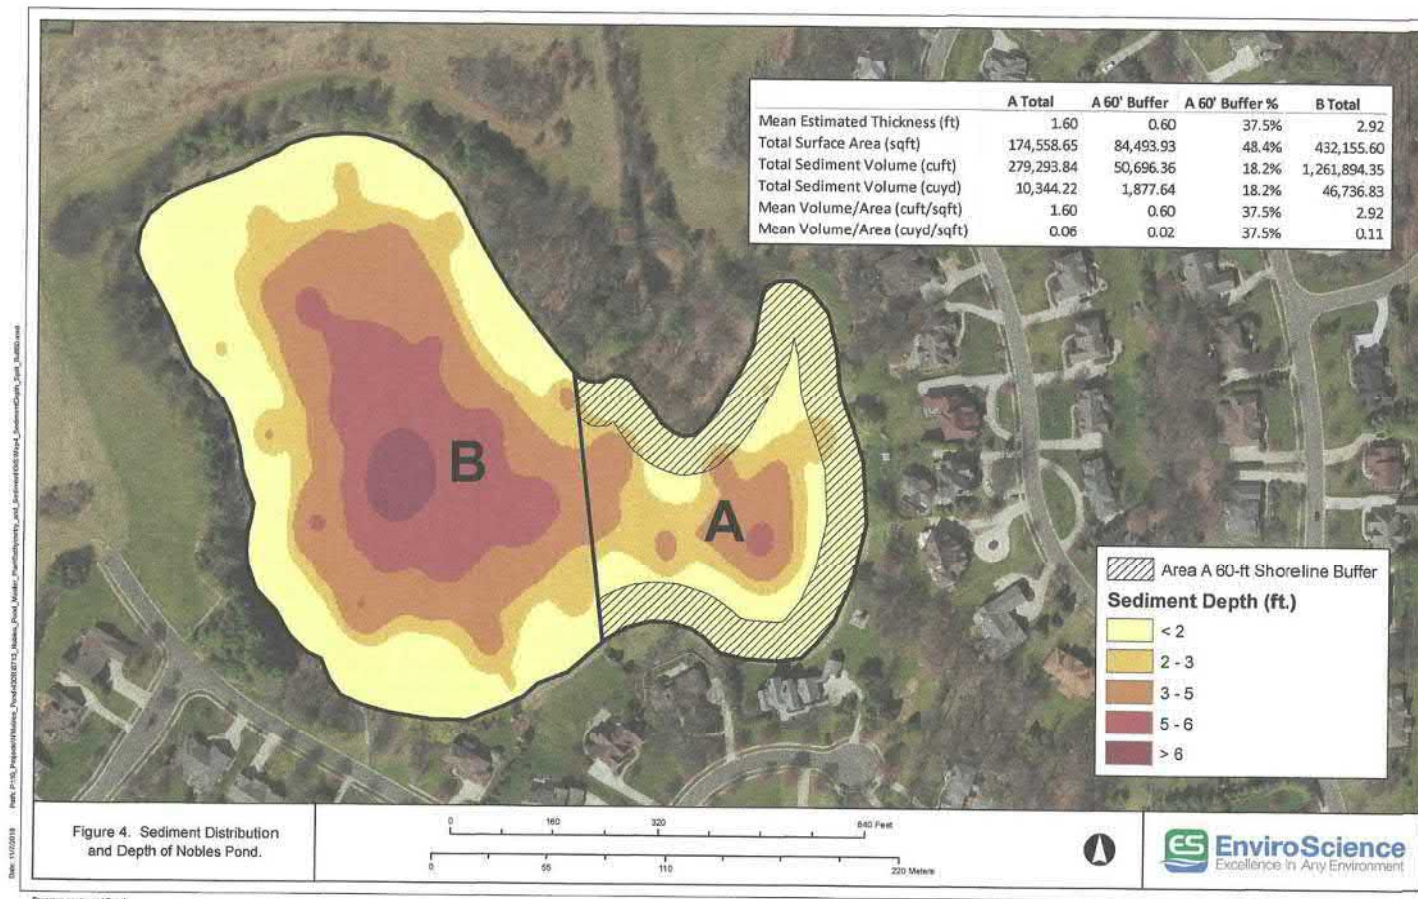


Figure 1b: Depth Map of Nobles Pond

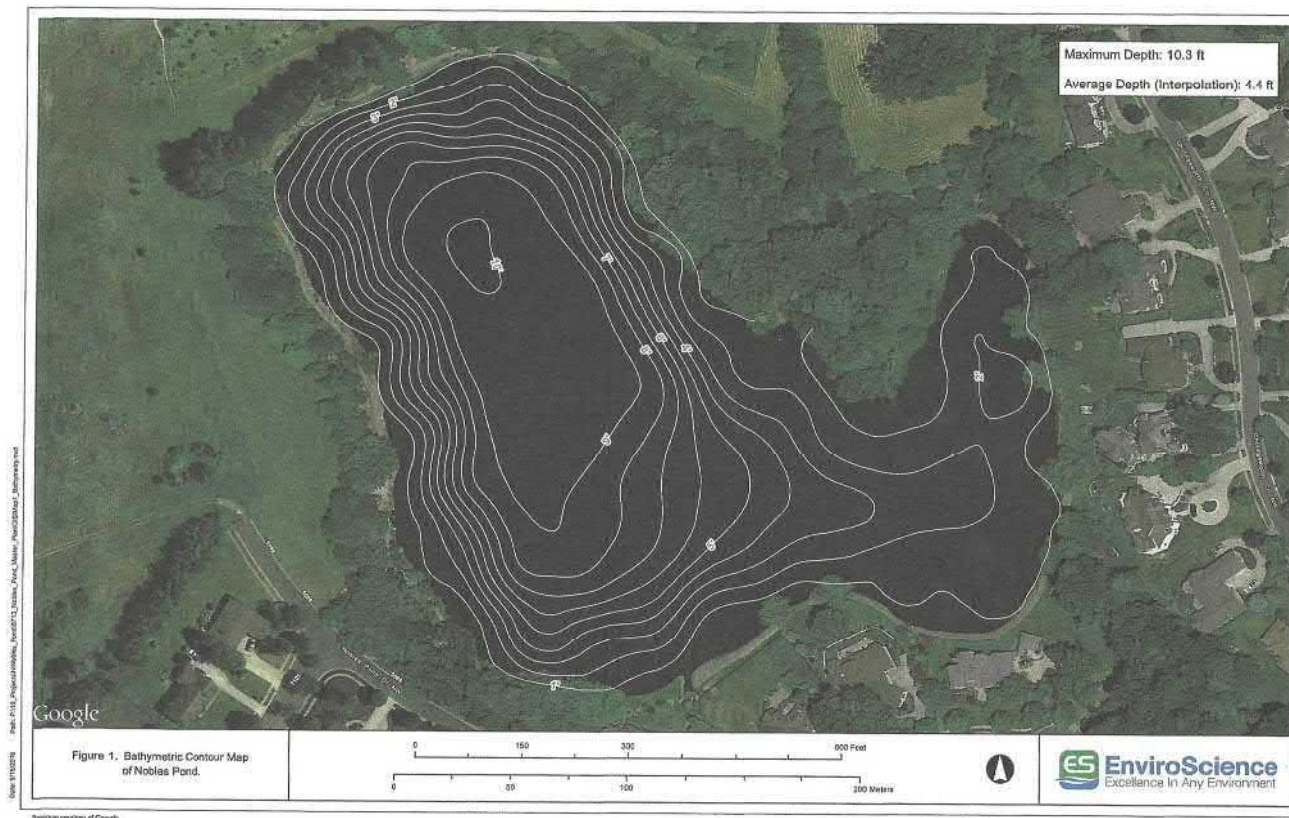


Figure 2: Diesel Driven Water Pump



Figure 3: Woods/Meadows Inlet Pipe Area



Figure 4a: Sandbar-Ditch Entry to Pond-Left



Figure 4b: Sandbar-Ditch Entry to Pond-Right



Figure 5: Sandbar South Shoreline Outlet Pipe



Figure 6: Sandbar at Farms Inlet Pipe



Figure 7: Long Reach Backhoe at Work



Figure 8a: Spoil Area Pile One



Figure 8b: Spoil Area Pile 2 – View 1



Figure 8c: Spoil Area Pile 2 – View 2



Figure 9: Peninsula Land Mass Area



NOBLES POND PRIVATE DRAINAGE DISTRICT AGREEMENT

THIS AGREEMENT is made and entered into in Stark County, Ohio, effective on the 3rd day of January, 2005, by and between **THE VILLAGES ASSOCIATION, INC.**, an Ohio not-for-profit corporation (hereinafter referred to as "The Association"), **SCHROER PROPERTIES OF NOBLES POND, INC.**, an Ohio corporation (hereinafter referred to as "SPNP"), **AULTMAN HEALTH FOUNDATION**, an Ohio not-for-profit corporation (hereinafter referred to as "AHF") and **WILLMOLL DEVELOPMENT COMPANY I, LTD.**, an Ohio Limited Liability Company (hereinafter referred to as "WDC").

WHEREAS, Nobles Pond is a residential and commercial community located at the southeast corner of S.R. 687 (Fulton Road) and S.R. 241 (Wales Avenue) in Jackson Township, Stark Count, Ohio ("Nobles Pond"); and

WHEREAS, The Association exercises control over 160.00 acres of residential land at Nobles Pond; and

WHEREAS, SPNP owns 5.50 acres of developed commercial land at Nobles Pond; and

WHEREAS, AHF owns 10.00 acres of undeveloped commercial land at Nobles Pond; and

WHEREAS, WDC owns 8.50 acres of undeveloped residential land at Nobles Pond and 27.00 acres of undeveloped commercial land at Nobles Pond; and

WHEREAS, A *Nobles Pond Drainage Summary Map* prepared by GBC Design, Inc. dated November, 2003 is attached hereto, made a part hereof and marked "Exhibit A" (the Drainage Map"). The current shore boundaries for the pond at Nobles Pond are shown on the Drainage Map to illustrate the area hereinafter referred to as the "Pond".

WHEREAS, The Association, SPNP, AHF and WDC desire to establish a private Drainage District at Nobles Pond for the purposes of maintaining the physical integrity and quality of Nobles Pond as well as the inlet and outlet structures supporting the Pond;

WHEREAS, for purposes of this Agreement, the Drainage District shall encompass 211 acres of land within Nobles Pond, more or less, located at Nobles Pond, of which 42.5 acres is zoned for commercial use and 168.5 acres is zoned for residential

of which 42.5 acres is zoned for commercial use and 168.5 acres is zoned for residential use which acreage is shown on the Drainage Map and which in the aggregate comprises the "Drainage District".

NOW, THEREFORE, in consideration of the mutual terms and conditions contained in this Agreement, the receipt and sufficiency of which are hereby mutually acknowledged, The Association, SPNP, AHF and WDC agree as follows:

1. ANNUAL DRAINAGE DISTRICT MEMBER MEETING: The Association, SPNP, AHF and WDC (collectively hereinafter sometimes referred to as the "Members"), upon thirty (30) day's advance written notice to each of the Members, shall meet annually in the month of February to discuss any and all issues related to the Drainage District and make necessary decisions regarding the following year. The Members acknowledge and agree that the Association is the owner of the Pond and its decisions with respect to the maintaining the physical integrity and quality of Nobles Pond as well as the inlet and outlet structures supporting the Pond shall be determinative and final. The purpose of the annual meeting is for informational purposes and to allow the Members to be informed of and act, if necessary, regarding issues related to all or some of the Members. In consideration for the Association having ultimate control of the Drainage District and the Pond, SPNP, AHF and WDC shall only ever be responsible for their respective share of the Annual Assessments (hereinafter described), unless the same are determined to have created specific damage to the Pond.
2. ANNUAL DRAINAGE DISTRICT ASSESSMENTS: The Association, SPNP, AHF and WDC hereby designate TWENTY THOUSAND AND NO/100 DOLLARS (\$20,000.00) as the annual assessment to be collected for the purposes of the Drainage District according to the terms and conditions set forth herein (the "Annual Assessment"). The Association shall have the right to abate all or a portion of the Annual Assessment in the event that the Drainage District is adequately funded for its foreseeable needs. The Association shall not have the right to assess or collect any more than the Annual Assessment in any given year, nor shall it have the right to collect past year Annual Assessments previously abated. The Association shall maintain the assessments collected hereunder in an

interest bearing segregated account and shall provide a general accounting of the balance thereof to the Members on an annual basis.

3. **MEMBER ALLOCATION OF THE ANNUAL ASSESSMENT:**


- a. For purposes of calculating the respective Member allocation of the Annual Assessment, it is hereby acknowledged and agreed that TWENTY PERCENT (20%) of the Drainage District is comprised of land zoned for commercial use and EIGHTY PERCENT (80%) of the Drainage District is comprised of land zoned for residential use.
- b. The Association, SPNP, AHF and WDC hereby acknowledge and agree that commercial property drains at twice the rate as residential property and shall be assessed as such.
- c. The Association, SPNP, AHF and WDC hereby acknowledge and agree that the commercial property accounts for 33.33% of the Drainage District runoff into the Pond and that the residential property accounts for 66.67% of the Drainage District runoff into the Pond.
- d. The Association, SPNP, AHF and WDC hereby acknowledge and agree that the Members shall be assessed based upon this percentage multiplied by each Members respective acreage ownership of either commercial and/or residential property.
- e. Based upon the acknowledgements in Paragraphs (a) and (d) above, The Association, SPNP, AHF and WDC will be assessed as follows:
 - i. The Association, which owns 95% of the residential land, shall pay an annual amount of \$12,666.66.
 - ii. WDC, which owns 5% of the residential land, shall pay an annual amount of \$666.67.
 - iii. WDC, which owns 52% of the commercial land, shall pay an annual amount of \$3,466.66.
 - iv. SPNP, which owns 13% of the commercial land, shall pay an annual amount of \$866.67.
 - v. AHF, which owns 35% of the commercial land, shall pay an annual amount of \$2,333.33.

- f. Notwithstanding the provisions in Paragraph (c) above, The Association, SPNP, AHF and WDC, hereby agree that undeveloped commercial property shall be assessed at ½ the drainage rate as that of developed property. Once the commercial property is developed (defined by paved parking lots), it shall be assessed in the next year at the rates provided for in Paragraph (c) above. For the time period that some land remains undeveloped, the annual amount shall be less than \$20,000.00
4. **COLLECTION OF ASSESSMENTS:** The Association shall invoice the Members in February for the year and the Members shall pay the invoiced amount within THIRTY (30) days of receipt thereof.
5. **MODIFICATION:** This Agreement shall not be modified by any party hereto unless the same is done in writing, executed by the parties hereto.
6. **NOTICES:** All notices shall be deemed given if sent via overnight delivery with receipt verification from the delivery company at the addresses set forth below:
- THE VILLAGES ASSOCIATION, INC.
Attn: Robert Leibensperger, President
6849 Chillingsworth Circle, NW
Canton, Ohio 44718
 - SCHROER PROPERTIES OF NOBLES POND, INC,
Attn: James Schroer
7222 Day Avenue
Navarre, Ohio 44662
330.767.3458
 - AULTMAN HEALTH FOUNDATION
Attn: Christopher Remark
2600 Sixth Street SW
Canton, Ohio 44710
 - WILLMOLL DEVELOPMENT COMPANY I, LTD.
Attn: Robert J. DeHoff, Member
821 South Main Street
North Canton, Ohio 44720
7. **FURTHER ASSURANCES:** The Association, SPNP, AHF and WDC hereinafter agree to execute any and all reasonable documents necessary to effectuate the intent of the within Agreement.

8. **HEADINGS:** Descriptive headings are for convenience only and shall not control or affect the meaning or construction of any provision of this Agreement.
9. **SEVERABILITY:** If any one or more of the provisions contained in this Agreement shall be held to be invalid, void or unenforceable, by a court of competent jurisdiction, the remainder of the provisions of this Agreement shall remain in full force and effect and shall in no way be affected, impaired or otherwise invalidated.
10. **BINDING EFFECT:** This Agreement shall be binding upon and shall inure to the benefit of the parties hereto and their respective successors and assigns.

IN WITNESS WHEREOF, the parties have hereunto set their hands effective on the date and year set forth above..

THE VILLAGES ASSOCIATION, INC.
An Ohio not-for-profit corporation

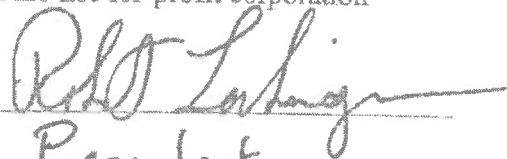By: 

Its President

**SCHROER PROPERTIES OF NOBLES
POND, INC.,** an Ohio corporation

By: 

Its: President

AULTMAN HEALTH FOUNDATION,
an Ohio not-for-profit corporation

By: 

Its: Senior Vice President

[Handwritten signature]


**WILLMOLL DEVELOPMENT
COMPANY I**, an Ohio Limited Liability
Company

By: *[Handwritten signature]*
Its: *[Handwritten signature]*

STATE OF OHIO, STARK COUNTY, SS:

Before me, a Notary Public in and for said County and State, personally appeared the above-named **THE VILLAGES ASSOCIATION, INC.**, an Ohio not-for-profit corporation, by *Barbara L. [unclear]*, its *President*, who acknowledged that (s)he did sign the foregoing instrument and the same is the free act and deed of said corporation, and the free act and deed of him/her personally and as such *Officer*.

IN TESTIMONY WHEREOF, I have hereunto set my hand and official seal, at North Canton, Ohio, this *5th* day of *January*, 2005.

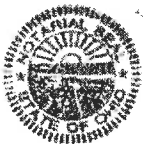

THOMAS W. WINKHART
Attorney at Law
Notary Public, State of Ohio
My Commission Has No Expiration Date
Under Section 147.03 ORC

[Handwritten signature]
Notary Public

STATE OF OHIO, STARK COUNTY, SS:

Before me, a Notary Public in and for said County and State, personally appeared the above-named **AULTMAN HEALTH FOUNDATION**, an Ohio not-for-profit corporation, by *Christopher Remark*, its *Senior Vice President*, who acknowledged that (s)he did sign the foregoing instrument and the same is the free act and deed of said organization, and the free act and deed of him/her personally and as such

IN TESTIMONY WHEREOF, I have hereunto set my hand and official seal, at North Canton, Ohio, this *16th* day of *January*, 2005.

[Handwritten signature]
Notary Public

CHRISTINE L. CELIK
Notary Public, State of Ohio
My commission expires *1/15/06*
Recorded in Stark County

STATE OF OHIO, STARK COUNTY, SS:

Before me, a Notary Public in and for said County and State, personally appeared the above-named **SCHROER PROPERTIES OF NOBLES POND, INC.**, an Ohio corporation, by James Schroer, its President, who acknowledged that (s)he did sign the foregoing instrument and the same is the free act and deed of said organization, and the free act and deed of him/her personally and as such Officer

IN TESTIMONY WHEREOF, I have hereunto set my hand and official seal, at North Canton, Ohio, this 1st day of February 2005.



KATHY S. CLEAVER
NOTARY PUBLIC, STATE OF OHIO
My Commission Expires 12-3-06

Kathy S. Cleaver
Notary Public 10/2/06

STATE OF OHIO, STARK COUNTY, SS:

Before me, a Notary Public in and for said County and State, personally appeared the above-named **WILLMOLL DEVELOPMENT COMPANY, LTD. I**, an Ohio Limited Liability Company, an Ohio Limited Liability Company, by Robert J. DeHoff, its Member, who acknowledged that he did sign the foregoing instrument and the same is the free act and deed of said limited liability company, and the free act and deed of him personally and as such Member.

IN TESTIMONY WHEREOF, I have hereunto set my hand and official seal, at North Canton, Ohio, this 5th day of January 2005.



THOMAS W. WINKHART
Attorney at Law
Notary Public, State of Ohio
My Commission Has No Expiration Date
Under Section 147.03 ORC

[Signature]
Notary Public

Appendix B – Pond Design Information

NOBLES POND WATERSHED

DRAINAGE ANALYSIS

AUGUST, 1989

HAMMONTREE & ASSOCIATES, LTD.

5233 Stoneham Road
NORTH CANTON, OHIO 44720
Canton: (216) 499-8817 Akron: (216) 633-7274

JOB NOBLES POND

SHEET NO. 1

OF

CALCULATED BY BHH

DATE

8-11-89

CHECKED BY

DATE

SCALE

ESTIMATE PEAK DISCHARGE INTO NOBLES POND

DRAINAGE AREA = 1343 AC (UPSTREAM SR 687)
SEE PAGE 4
+ 339 AC (TIMKEN SURVEY
FOR WILLMOLL DEVELOP.)
1682 AC TOTAL

- SURFACE AREA OF NOBLES POND USING PLANIMETER

FROM TOPO MAPS = 15.3 AC

- O.D.O.T USING 25 YR. STORM FOR DESIGN

OF BOX CULVERT UNDER SR 687

USE 25 YR. STORM TO EVALUATE NOBLES POND.

- DEVELOP HYDROGRAPH BY CALCULATING BASE

TIME & PEAK DISCHARGE (CFS).

FROM TR-55 2

Worksheet 3: Time of concentration (T_c) or travel time (T_t)

Project MOBILE FORD By DAH Date 6-15-89

Location _____ Checked _____ Date _____

Circle one: Present Developed _____

Circle one: T_c T_t through subarea _____

NOTES: Space for as many as two segments per flow type can be used for each worksheet. 2 segments;

Include a map, schematic, or description of flow segments.

Sheet flow (Applicable to T_c only)

Segment ID

1. Surface description (table 3-1)
2. Manning's roughness coeff., n (table 3-1) ..
3. Flow length, L (total $L \leq 300$ ft) ft
4. Two-yr 24-hr rainfall, P_2 in
5. Land slope, s ft/ft
6. $T_t = \frac{0.007 (nL)^{0.8}}{P_2^{0.5} s^{0.4}}$ Compute T_t hr

AB	
Dense GRASS	
0.24	
300	
2.4	
0.23	
0.56	+
	= 0.56

Shallow concentrated flow

Segment ID

7. Surface description (paved or unpaved)
8. Flow length, L ft
9. Watercourse slope, s ft/ft
10. Average velocity, V (figure 3-1) ft/s
11. $T_t = \frac{L}{3600 V}$ Compute T_t hr


	+
	=

Channel flow

Segment ID

12. Cross sectional flow area, a ft²
13. Wetted perimeter, p_w ft
14. Hydraulic radius, $r = \frac{a}{p_w}$ Compute r ft
15. Channel slope, s ft/ft
16. Manning's roughness coeff., n
17. $V = \frac{1.49 r^{2/3} s^{1/2}}{n}$ Compute V ft/s
18. Flow length, L ft
19. $T_t = \frac{L}{3600 V}$ Compute T_t hr
20. Watershed or subarea T_c or T_t (add T_t in steps 6, 11, and 19) hr

13	
34.94	
0.372	
0.01	
0.048	
1.61	
14,000	
2.42	+
	= 2.42
	= 2.98

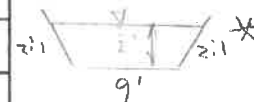

HAMMONTREE & ASSOCIATES, LTD.
5233 Stoneham Road
NORTH CANTON, OHIO 44720
Canton: (216) 499-8817 Akron: (216) 633-7274

JOB NORLES POND
SHEET NO. 3 OF _____
CALCULATED BY BHH DATE 7-13-89
CHECKED BY _____ DATE _____
SCALE 1" = 10' HORIZ, 1" = 5' VERT

X-SECTIONS OF CHANNEL

TAKEN 12-31-1988

STA 9+50 END OF STREAM


10+00



15+00



20+00

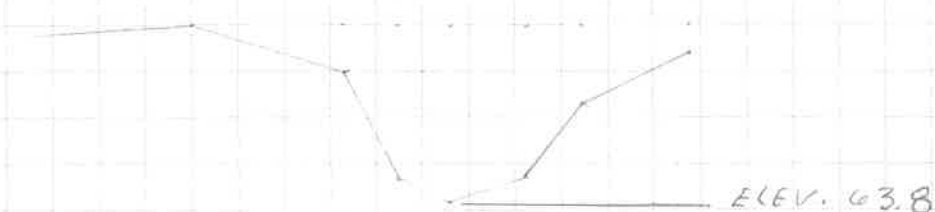

24+00




STA 24+43

±

SR 687

HAMMONTREE & ASSOCIATES, LTD.
 5233 Stoneham Road
 NORTH CANTON, OHIO 44720
 Canton: (216) 499-8817 Akron: (216) 633-7274

JOB NOBLES POND
 SHEET NO. 3A OF _____
 CALCULATED BY BHH DATE 7-17-89
 CHECKED BY _____ DATE _____
 SCALE 1" = 30' HORIZ. 1" = 4' VERT

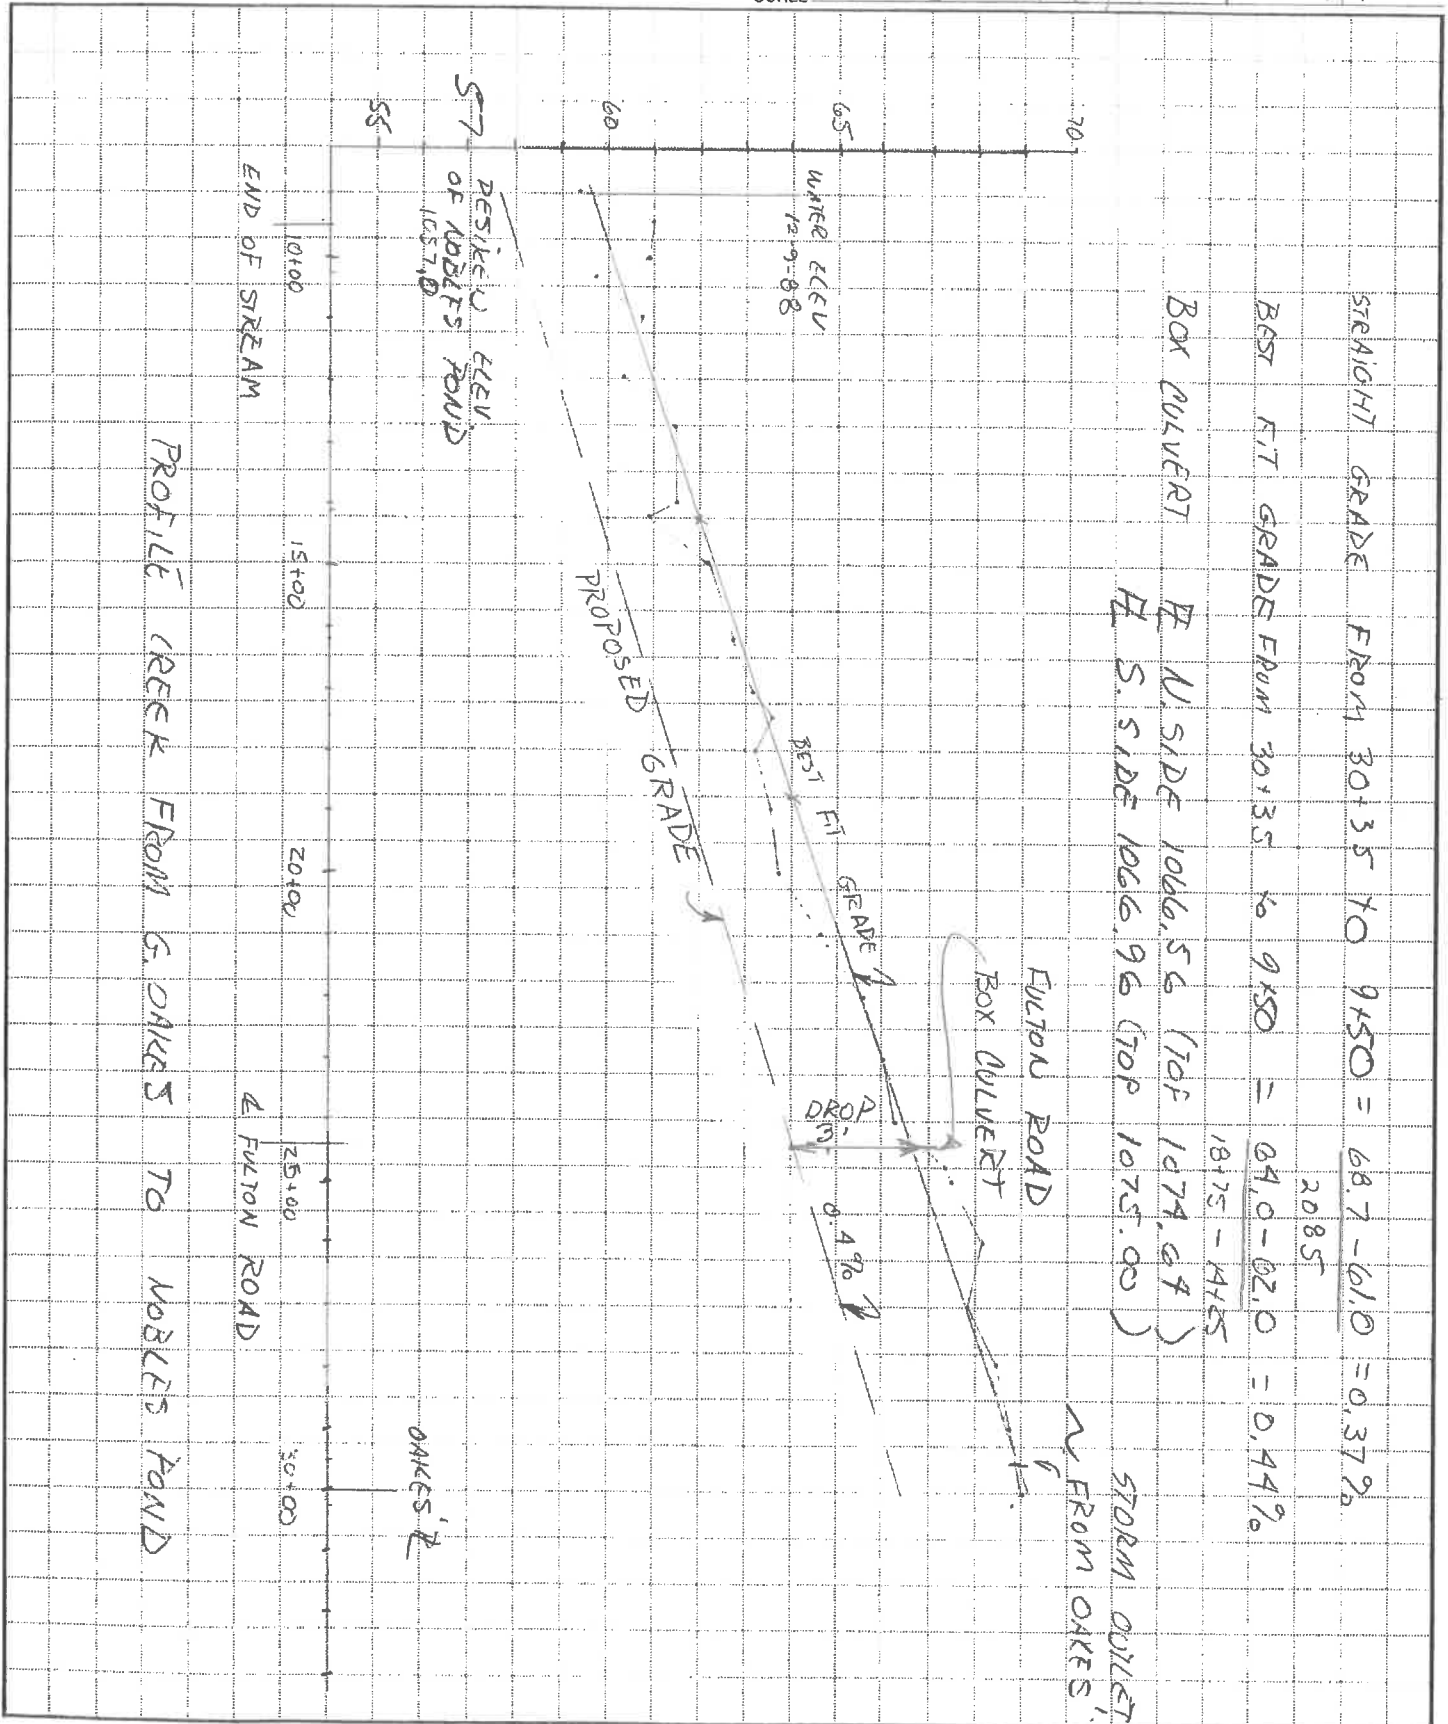

COMPUTATION SHEET

④

STATE OF OHIO - DEPARTMENT OF HIGHWAYS - BUREAU OF LOCATION AND DESIGN COLUMBUS, OHIO
 BY ARN DATE 13 July 89 NO. 1 OF 1 SHEETS
 COUNTY Stark SECTION 2.52
 DIV. NO. 4 S.R. 687 U.S.R. I.R.
 SUBJECT OF THIS SHEET Runoff for proposed structure

$$\text{Drainage Area} = 1,343 \text{ Ac.} = \underline{2.10 \text{ sq. mi.}}$$

$$\text{Total Channel Length} = 15,050 \text{ ft.} = L$$

$$\text{Elev. @ .85 (L)} = 1135$$

$$\text{Elev. @ .10 (L)} = \underline{1076}$$

59

$$\text{Main channel slope} = [59 \div (.75)(15,050)] 5280$$

$$= \underline{27.6 \text{ ft./mi.}}$$

$$Q_{25} = 82.2 (2.10)^{0.760} (27.6)^{0.264} (1)^{-0.347} \quad (\text{Bul 45 - 2/23/89})$$

$$= \underline{347 \text{ cfs}}$$

$$Q_{50} = 91.2 (2.10)^{0.757} (27.6)^{0.276} (1)^{-0.355}$$

$$= 400 \text{ cfs}$$

$$Q_{100} = 99.7 (2.10)^{0.756} (27.6)^{0.258} (1)^{-0.363}$$

$$= 411 \text{ cfs}$$

$$VQ_{25} = 209 (2.10)^{0.780} (27.6)^{0.370} (1.11)^{1.0} (-0.290) \quad (\text{Bul 45 - 2/4/88})$$

$$= \text{if BDF} = 0 \Rightarrow VQ_{25} = 679 \text{ cfs}$$

$$\text{" " = 1} \Rightarrow \text{"} = 687 \text{ "}$$

$$\text{" " = 2} \Rightarrow \text{"} = 705 \text{ "}$$

$$\text{" " = 3} \Rightarrow \text{"} = 724 \text{ "}$$

$$\text{" " = 4} \Rightarrow \text{"} = 747 \text{ "}$$

$$Q_{25} = 85.3 (2.10)^{0.753} (27.6)^{0.255} (1)^{-0.34} = \underline{348 \text{ cfs}} \quad (\text{Bul 45 - 9/8/88})$$

$$Q_{25} = 71.9 (2.10)^{0.713} (27.6)^{0.353} = \underline{394 \text{ cfs}} \quad (\text{Bul 45 - orig.})$$

COMPUTATION SHEET

(S)

STATE OF OHIO - DEPARTMENT OF HIGHWAYS - BUREAU OF LOCATION AND DESIGN COLUMBUS, OHIO
BY ARN DATE 27 Jul 89 NO. 2 OF 2 SHEETS
COUNTY Stark SECTION 2.52
DIV. NO. 4 S.R. 687 U.S.R. I. R.
SUBJECT OF THIS SHEET Runoff for proposed structure

$$Q_{25} = 347 \text{ cfs using Bulletin 45 Rural}$$

$$UQ_{25} = 724 \text{ cfs using Urbanization equations}$$

If the two values were averaged then

$$Q_{25} = 536 \text{ cfs}$$

Existing 10' x 6.5' slab bridge flowing full - $Q = 589 \text{ cfs}$

∴ Since area has potential for further development

the Q_{25} to be used for design will be

$$Q_{25} = 589 \text{ cfs}$$

From the report *Estimating Peak Discharges, Flood Volumes And Hydrograph shapes of Small Ungaged Urban Streams in Ohio* (U.S. Geological Survey - Water Resources Investigations Report 86-4197) page 33

- For BDF's ≤ 5 , peak discharge could be estimated from both the urban and rural equations, and judgement exercised in evaluating the results.

∴ $Q_{25} = 589 \text{ cfs}$

COMPUTATION SHEET

6


STATE OF OHIO - DEPARTMENT OF HIGHWAYS - BUREAU OF LOCATION AND DESIGN

COLUMBUS, OHIO

BY ARNDATE 26 Jul 89NO. 1 OF 1 SHEETSCOUNTY StarkSECTION 2.52DIV. NO. 4S.R. 687

U.S.R.

I. R.

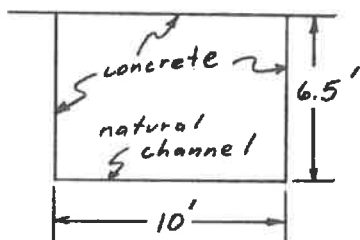SUBJECT OF THIS SHEET Existing structureExisting 10' Span Concrete Slab Bridge(10' Span x 6.5' Rise x 40.4' Length)

slope of channel = 0.60%

if full flow

$$\begin{aligned}
 Q_{Full} &= \frac{1.49}{n} (R)^{2/3} (S)^{1/2} A \\
 &= \frac{1.49}{.02} \left(\frac{6.5}{33}\right)^{2/3} (.006)^{1/2} 65 \\
 &= \underline{\underline{589 \text{ cfs}}}
 \end{aligned}$$

check ex. inlet control

$$HW/D = 1.32 \Rightarrow HW = 8.58'$$

1066.70

#

1075.28

controlling


HW elev

check ex. outlet control

$$HW_o = h_o + H - LS_o$$

$$= 5.7 + 2.3 - .24$$

$$= 7.76' < 8.58' \therefore 8.58' \text{ controls}$$

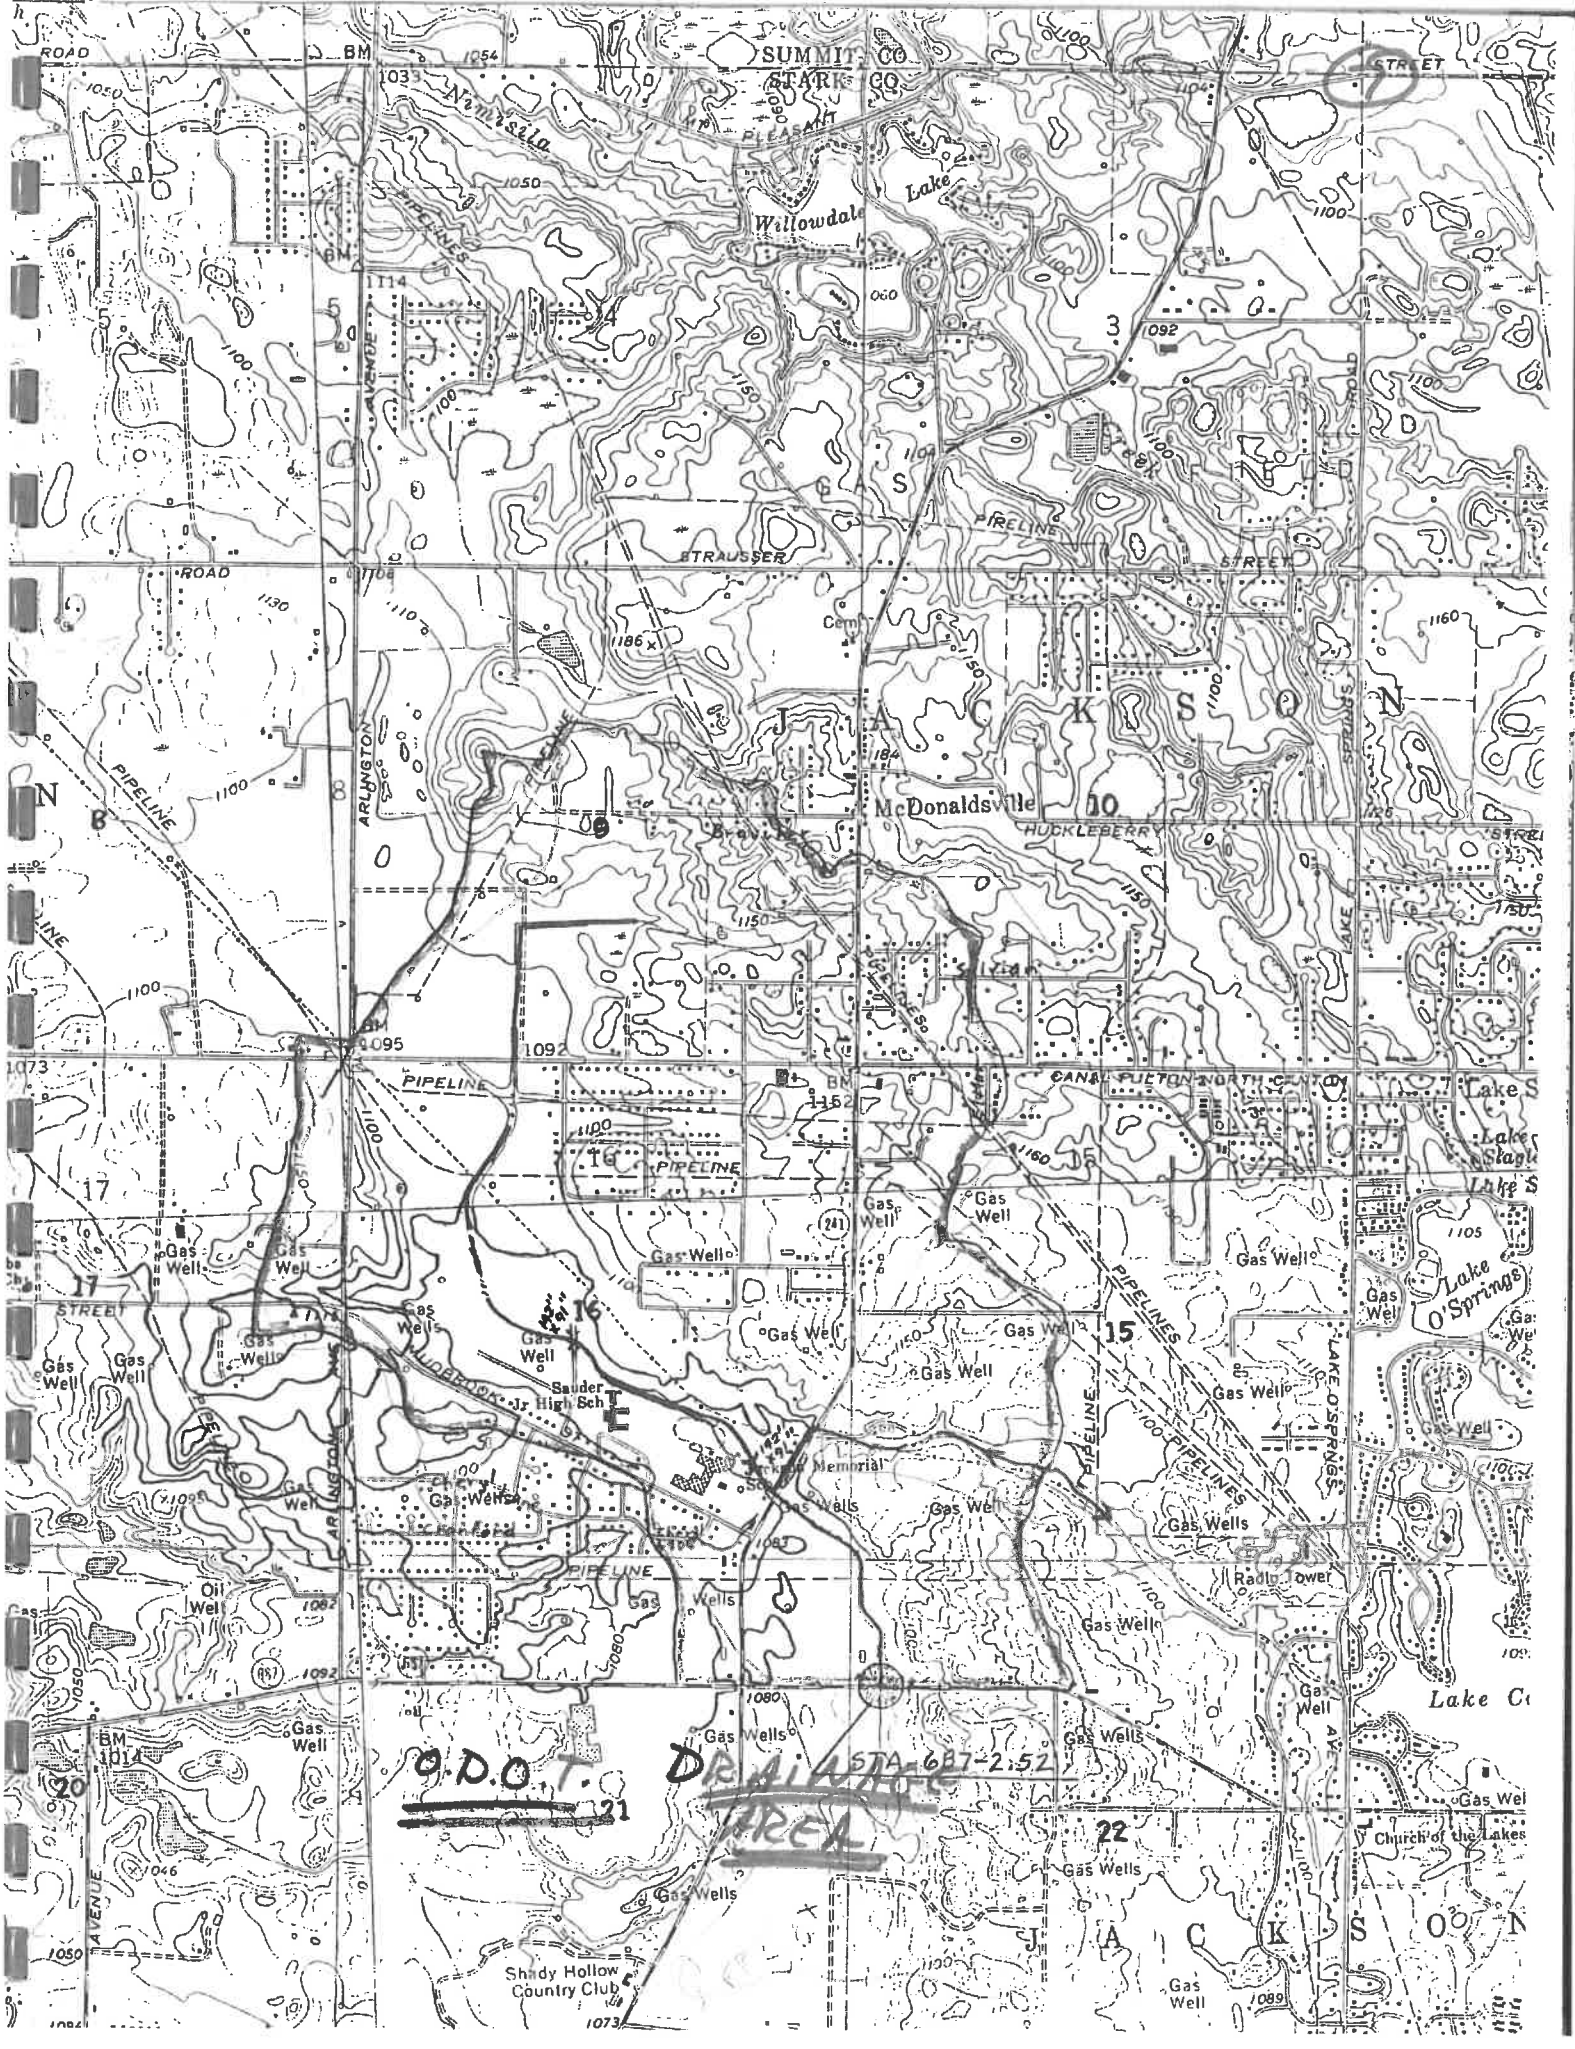

HAMMONTREE & ASSOCIATES, LTD.
 5233 Stoneham Road
 NORTH CANTON, OHIO 44720
 Canton: (216) 499-8817 Akron: (216) 633-7274

JOB NUBLES POND
 SHEET NO. 8 OF _____
 CALCULATED BY BHH DATE 7-18-89
 CHECKED BY _____ DATE _____
 SCALE _____

FIND VOLUME OF RUN-OFF

NORMAL Pond Elev. 1057.00 (DESIRABLE)

LOWEST BUILDING ELEV. NEXT TO POND 1070.00


LOWEST BASEMENT ELEV. NEXT TO POND 1063.00

FREBOARD AVAILABLE TO INSURE NO FLOODING OF BLDG'S

$$1063 - 1057 \times 15.3 \text{ acres} = 92 \text{ cu ft} \times 4$$

$T_1 \approx 3$ hours from TR-SS

SCS - NEH - SECTION 4 - UNIT HYDROGRAPH

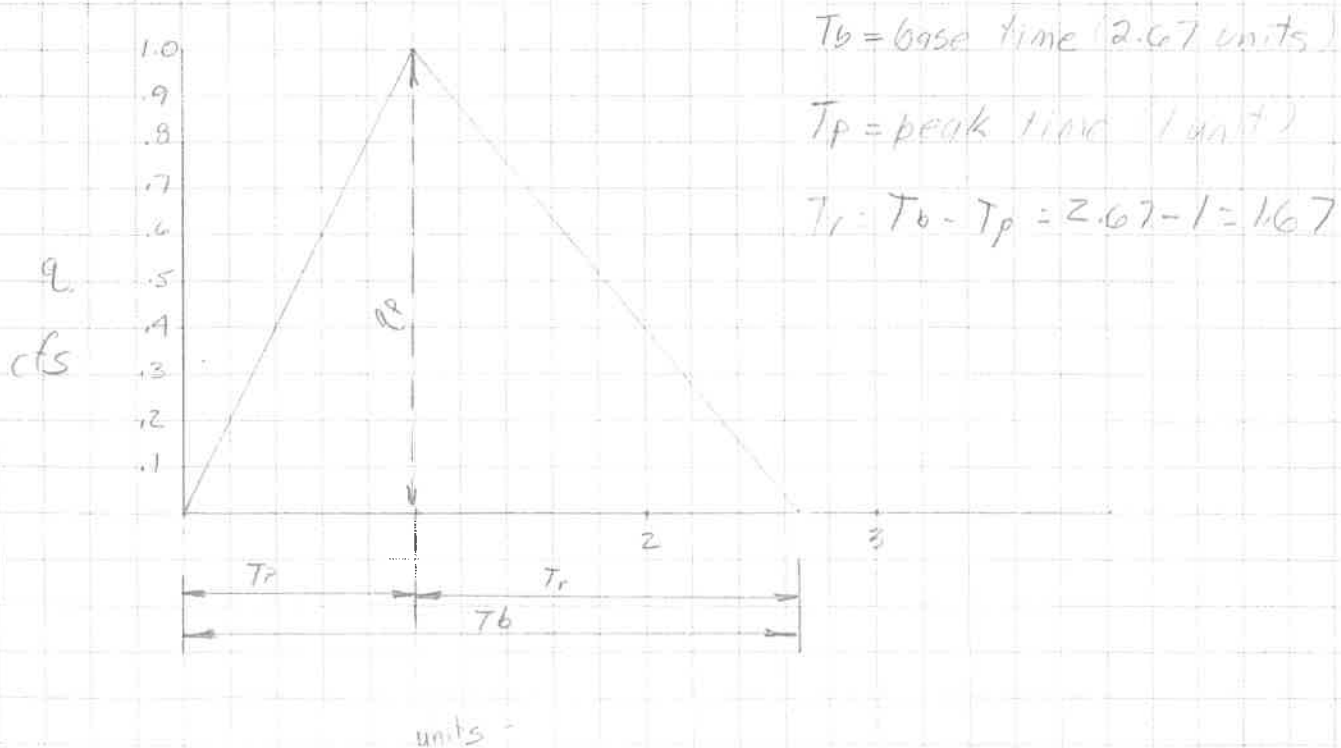

HAMMONTREE & ASSOCIATES, LTD.

2533 Stoneham Road
NORTH CANTON, OHIO 44720
Canton: (216) 499-8817 Akron: (216) 633-7274

JOB Nobles PondSHEET NO. 9 OF CALCULATED BY BH/H DATE 7-18-87CHECKED BY DATE SCALE

$$T_p = \frac{.133 T_c}{2} + \frac{.6 T_c}{2} = \frac{.133 (3 \text{ hours})}{2} + \frac{.6 (3 \text{ hours})}{2} = 2.0$$

$$T_b = 2.67 \text{ units} \times 2 = 5.34 \text{ hours}$$

TO FIND q_p USE O.L.O.T.'S 589 cfs
UNDER S.R. 687 + Q_{runoff} FROM

NOBLES POND DEVELOPMENT USING $Q = CIA$

$$T_c = 3 \text{ hours FROM TR-55} \Rightarrow I = 0.87$$

$$\text{RESIDENTIAL: } A = 243 \text{ ac}, C = 0.4$$

$$\text{COMMERCIAL \& MULTIFAMILY: } A = 81 \text{ ac}, C = 0.75$$

$$\text{POND: } A = 15 \text{ ac}, C = 1.0$$

$$\text{NOBLES POND } Q_{25} = CIA = (0.4)(0.87)(243) + (0.75)(0.87)(81) + 1.0(0.87)(15)$$

$$Q_{25} = 84.6 + 52.9 + 13.1 = 150.6 = 151 \text{ cfs}$$

$$\text{TOTAL } Q_{25} = 589 + 151 = 740 \text{ cfs} \quad \left(\begin{array}{l} \text{CHECK 20\% FLOW} \\ \text{20\% OF AREA} \end{array} \right)$$


$$\text{AREA UNDER HYDROGRAPH } q_p = 740, T_b = 5.34$$

$$= \frac{1}{2} (740)(5.34) = 1975.8 \frac{\text{ft}^3}{\text{s}} \cdot \text{hr}$$

$$1975.8 \times 60 \times 60 = 7,112,880 \text{ ft}^3$$

MAX HEIGHT ABOVE ELEV 1057

$$= 7,112,880 \text{ ft}^3 \div 43,560 \frac{\text{ft}^2}{\text{ac}} \div 15.3 \text{ ac} = 10.7' \quad (\text{ELEV } 1067.7')$$

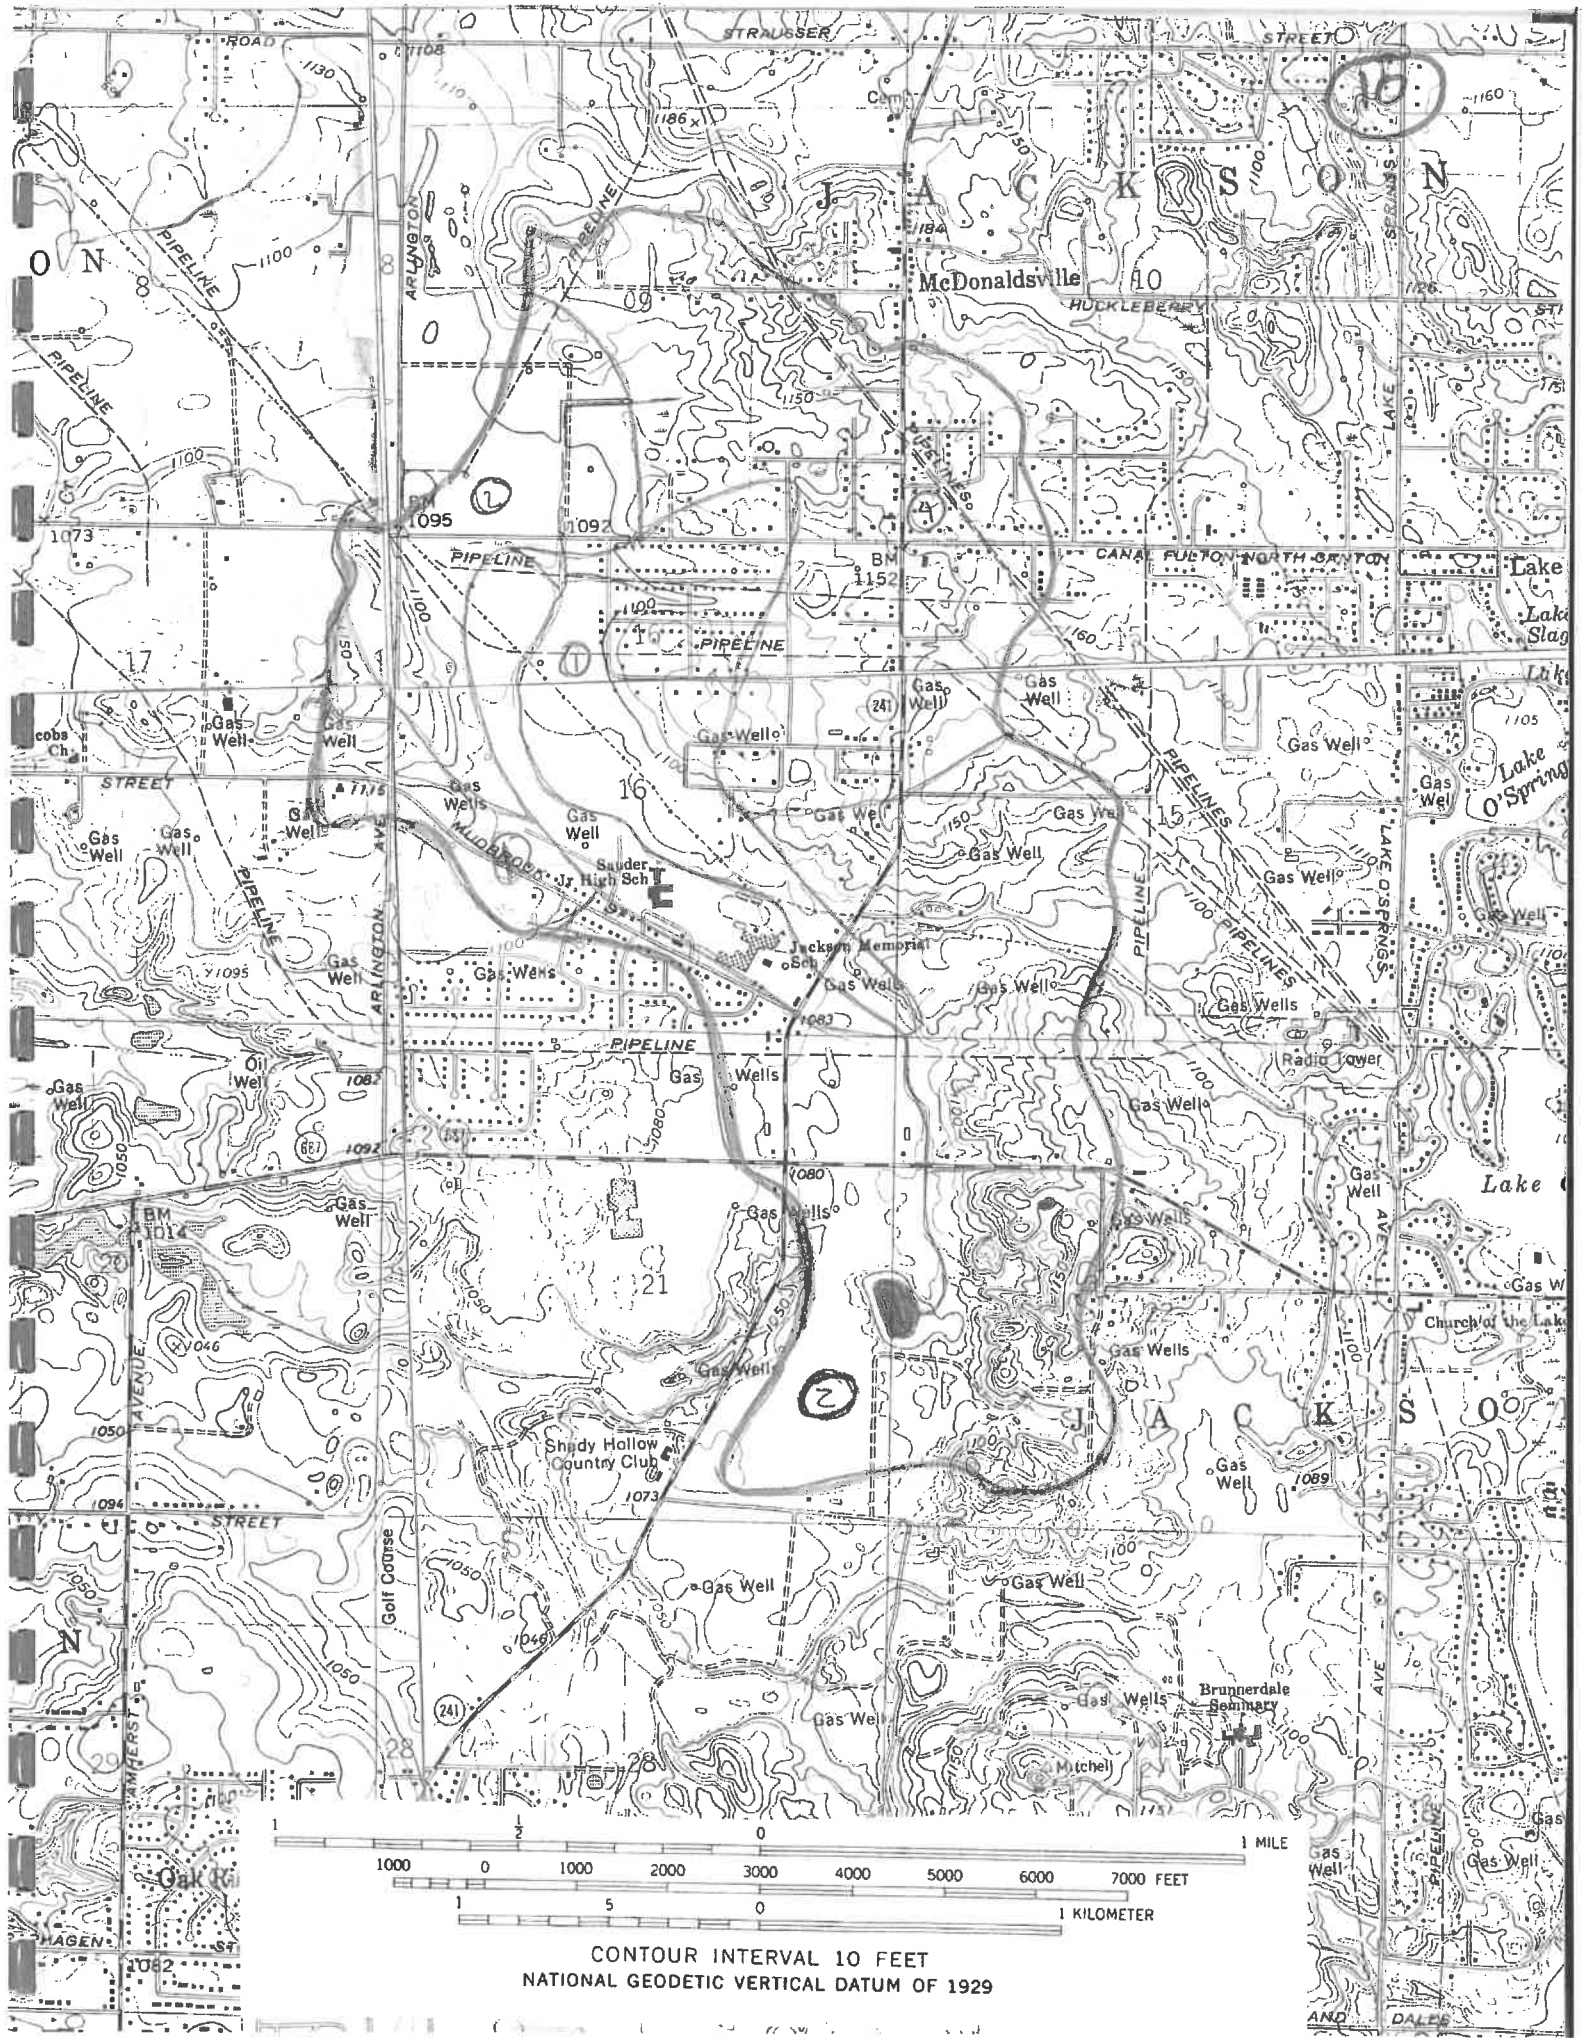

CONTOUR INTERVAL 10 FEET
NATIONAL GEODETIC VERTICAL DATUM OF 1929

HAMMONTREE & ASSOCIATES, LTD.
 5233 Stoneham Road
 NORTH CANTON, OHIO 44720
 Canton: (216) 499-8817 Akron: (216) 633-7274

JOB NOBLES FOND
 SHEET NO. 11 OF
 CALCULATED BY EHH DATE 8-10-89
 CHECKED BY DATE
 SCALE

CALCULATE TIME TO DISCHARGE 7,112,880 ft³

TRY 12", 18" & 24" OUTLET @ 0.10%


FOR SUBMERGED ORIFICE $*Q = C_a \sqrt{2gH}$,

WHERE $C = 0.8$ (entrance friction coefficient)

$g = 32.2 \text{ ft/s}^2$

$a = \text{area of pipe} = \pi d^2/4$

$A = \text{surface area of pond} = 15.3 \text{ ac}$

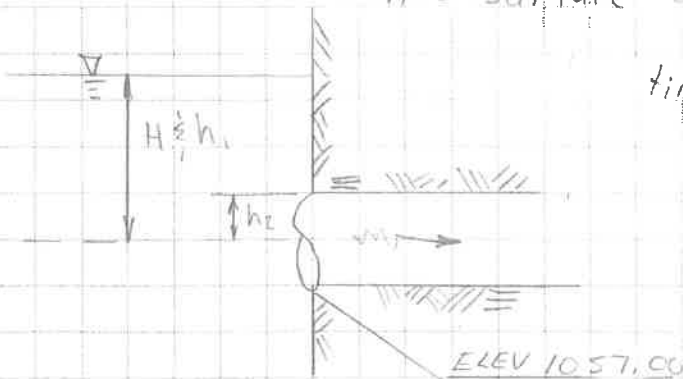

time to discharge from h_1 to h_2

$$*t_1 = \frac{2A}{C_a \sqrt{2g}} (\sqrt{h_1} - \sqrt{h_2})$$

time to discharge from top of pipe to elev 1057

$$t_2 = \frac{\text{diam pipe} \times 15.3 \times 43560}{Q @ h_2 \div 2} = \frac{d \times 15.3 \times 43560}{C_a \sqrt{2g} h_2 \div 2}$$

OR

$$t_2 = \frac{\text{Amount to discharge ft}^3}{(Q_{max @ h_2} + Q_a @ \text{elev } 1057) \div 2 \text{ ft}^3/\text{s}}$$

$$\text{Total Time} = t_1 + t_2$$

* ENTRANCE COEFFICIENT MAY VARY FROM 0.6 TO 1.0
 * FROM HANDBOOK OF HYDRAULICS, KING & BRATER
 CHAPTER 4, @ 1963

HAMMONTREE & ASSOCIATES, LTD.

5233 Stoneham Road
NORTH CANTON, OHIO 44720
Canton: (216) 499-8817 Akron: (216) 633-7274

JOB NOBLES FONDSHEET NO. 12 OF CALCULATED BY EHH DATE 8-10-89CHECKED BY DATE SCALE 12" PIPE

$$t_1 = \left[\frac{2(15.3 \times 43,560)}{(0.8)(\pi/4) \sqrt{2(32.2)}} \sqrt{10.2 - \sqrt{5}} \right] \div 3600 = 182.6 \text{ hrs.} \\ (7.6 \text{ days})$$

$$t_2 = \left[\frac{1 \times 15.3 \times 43,560}{(0.8)(\pi/4) \sqrt{2(32.2 \times .5)} \div 2} \right] \div 3600 = 103.9 \text{ hrs} \\ (4.3 \text{ days})$$

$$T_{\text{TOTAL}} = t_1 + t_2 = 7.6 + 4.3 = 11.9 \text{ days}$$

18" PIPE

$$t_1 = \left[\frac{2(15.3 \times 43,560)}{(0.8)(\pi/4) \sqrt{2(32.2)}} \sqrt{9.95 - \sqrt{0.75}} \right] \div 3600 = 74.7 \text{ hrs} \\ (3.1 \text{ days})$$

$$t_2 = \left[\frac{1.5 \times 15.3 \times 43,560}{(0.8)(\pi/4) \sqrt{2(32.2 \times .75)} \div 2} \right] \div 3600 = 56.5 \text{ hrs} \\ (2.4 \text{ days})$$

$$T_{\text{TOTAL}} = t_1 + t_2 = 3.1 + 2.4 = 5.5 \text{ days}$$

24" PIPE

$$t_1 = \left[\frac{2(15.3 \times 43,560)}{(0.8)(\pi/4) \sqrt{2(32.2)}} \sqrt{9.7 - \sqrt{1}} \right] \div 3600 = 38.8 \text{ hrs} \\ (1.6 \text{ days})$$

$$t_2 = \left[\frac{2 \times 15.3 \times 43,560}{(0.8)(\pi/4) \sqrt{2(32.2 \times 1)}} \div 2 \right] \div 3600 = 36.7 \text{ hrs} \\ (1.5 \text{ days})$$

$$T_{\text{TOTAL}} = t_1 + t_2 = 1.6 + 1.5 = 3.1 \text{ days}$$

HAMMONTREE & ASSOCIATES, LTD.
 5233 Stoneham Road
 NORTH CANTON, OHIO 44720
 Canton: (216) 499-8817 Akron: (216) 633-7274

JOB NOBLES POND
 SHEET NO. 13 OF _____
 CALCULATED BY BHH DATE 8-29-89
 CHECKED BY _____ DATE _____
 SCALE _____

CHECK 100yr. STORM

RECHARGING O.D.O.T.'S Q_{25} TO Q_{100} (FROM PAGE 4)

$$\frac{411 \text{ } Q_{100} \text{ undeveloped}}{347 \text{ } Q_{25} \text{ undeveloped}} = 1.18$$

APPLY TO Q_{25} urbanization $589 \text{ cfs} \times 1.18 = 695.02$

Q_{100} through box culvert = 695.02

Q_{100} from Nobles Pond AREA = C I A (see Page 9)

$$= (0.4)(1.15)(243) + (0.75)(1.15)(81) + (1.0)(1.15)(15) \\ = 199 \text{ cfs}$$

$Q_{100 \text{ TOTAL}}$ into Nobles Pond = $695 + 199 = 894 \text{ cfs}$

AREA UNDER HYDROGRAPH $q_p = 894$ $T_b = 5.34$

$$= \frac{1}{2} (894)(5.34) = 2387 \frac{\text{ft}^3}{\text{s}} - \text{hr}$$

$$2387 \times 60 \times 60 = 8,593,200 \text{ ft}^3$$

MAX HEIGHT ABOVE ELEV 1057

$$= 8,593,200 \text{ ft}^3 \div 43,560 \frac{\text{ft}^3}{\text{ac}} = 15.3 = 12.9'$$

(ELEV 1069.9)

PROPOSED GROUND ELEVATION AROUND POND IN
 RESIDENTIAL AREA = 1074.00' O.K. ✓

Nobles Pond - Outlet Drain Approval-1991

RUCKEY CONSULTING SERVICES

2231 Main Street
Lafayette, CA 94501

September 19, 1991

September 19, 1991

County of Santa Clara, California
County Administration Building
Folsom, CA 94501

ATTN: William A. Hightower
County Administration

RE: Willard Development Company
Nobles Pond Drain

Dear Mr. Hightower:

We have completed our preliminary analysis of the proposed outlet drain for the Willard Development Company. The purpose of our study was to determine the feasibility of the proposed outlet drain project, taking into account the existing site conditions.

We recommend that the outlet drain be installed at the location indicated on the attached plan sheet. The drain should be installed at a depth of 4 feet below the existing ground surface. The drain should be installed at a depth of 4 feet below the existing ground surface.

We further recommend that the developer update the drainage plans for the Nobles Pond Outlet and provide the County with a revised cost estimate. We would like to review these revised plans and cost estimate with you in the near future. We are recommending to the Board of Commissioners the amount of their contribution towards this project.

Very truly yours,

Robert A. Kelenos
Robert A. Kelenos, P.E.

1

HAMMONTREE & ASSOCIATES, LTD.

5233 Stoneham Road
NORTH CANTON, OHIO 44720
Phone: (216) 499-8817 FAX: (216) 499-0149
TOLL FREE 1-800-394-8817

JOB Nobles Pond - Storm SewerSHEET NO. 1

OF

CALCULATED BY BHB

DATE

2-4-93

REV

CHECKED BY BHB

DATE

2-7-94

SCALE

Pond Routing AnalysisASSUMPTIONS: $T_c = 2.0$ hrs

TOTAL AREA = 148.3 AC = 2.63 sq. mi.

Box culvert @ Fulton Road is ignored. Assuming flow is unrestricted, no backwater or lag time

CURVE NUMBER = 73

HYDROGRAPH OVER 24 HR. PERIOD

25 YEAR STORM (USING TR-55 METHOD) $Q_{in\ max} = 573$ cfs

(25 yr - 24hr RAINFALL = 4.0 in)

 $Q_{out\ max} = 135$ cfsNORMAL POND ELEV. = 1058.00 (SAME AS $\bar{E}$ OF 18" PIPE)

MAX POND ELEV. = 1065.27

100 YEAR STORM (USING TR-55 METHOD) $Q_{in\ max} = 744$ cfs

(100 yr - 24hr RAINFALL = 4.6 in)

 $Q_{out\ max} = 158$ cfs

MAX POND ELEV. = 1066.95

*NOTE - USING REGRESSION EQUATIONS, URBANIZING FACTORS AND RATIOS -
 $Q_{25\ in} = 740$ cfs and $Q_{100\ in} = 894$ cfs FROM O.D.O.T
§ 115-A REPORT DATED 7-17-89. This method yielded a
greater peak over a shorter period of time w/ 5.5 hrs.

HAMMONTREE & ASSOCIATES, LTD.

5233 Stoneham Road
NORTH CANTON, OHIO 44720
Phone: (216) 499-8917 FAX: (216) 499-0149
TOLL FREE 1-800-394-8817

JOB NOBLES Pond

SHEET NO. 1

OF 1

CALCULATED BY BHP

DATE 9-8-93

CHECKED BY BHP

DATE 8-7-94

SCALE _____

NOBLES Pond DRAINAGE

DRAINAGE AREA = 1683 Acres = 2.43 sq. miles

$T_c = 2.0$ hrs

USING TR-55 FLOOD ROUTING w/ 48" RCP OUTLET &
USING COUNTY TOPO FOR WATER SURFACE AREA YIELDS FOLLOWING RESULTS:

DESIGN STORM	Q_{max} in	Q_{max} out	Max Elev.
--------------	--------------	---------------	-----------

25 yr.	573 cfs	135 cfs	1065.3
--------	---------	---------	--------

100 yr.	744 cfs	158 cfs	1066.9
---------	---------	---------	--------

NORMAL WATER SURFACE @ FE OF 48" PIPE @ ELEV. 1058.0

HOWEVER → AS THE WATER SURFACE RISES, HIGH VOLUMES OF WATER WILL DISSIPATE INTO THE SURROUNDING SAND/GRAVEL EMBANKMENTS. THE DRAINAGE CALC'S DO NOT TAKE THIS INTO CONSIDERATION.

→ ALSO, USING TR-55 ON THIS BG OF A DRAINAGE AREA WILL YIELD A HIGH PROBABILITY OF BEING OVER CONSERVATIVE.

USING MODIFIED RATIONAL METHOD


DESIGN STORM	Q_{max} in	Q_{max} out	Max Elev.
--------------	--------------	---------------	-----------

25 yr.	808 cfs	126 cfs	1064.7
--------	---------	---------	--------

100 yr.	996 cfs	145 cfs	1066.1
---------	---------	---------	--------

Appendix C - Nobles Pond and Rudy Freidman Ditch Photographs

Rudy Freidman Ditch and Watershed Field Visit Photos

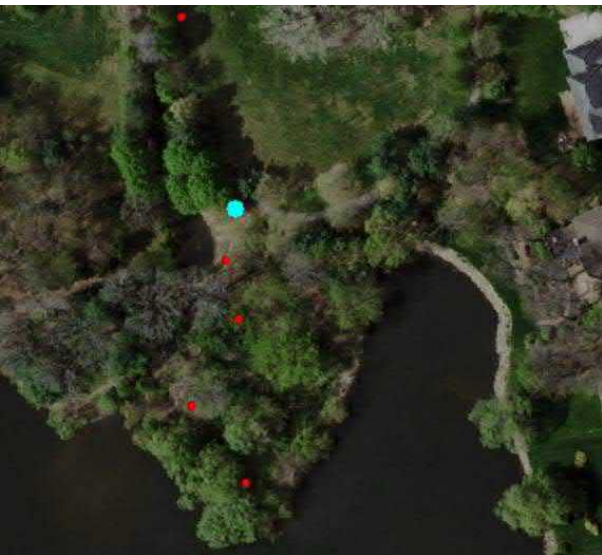

Noble Pond kmz
Placemark 10



Sediment forebay

Looking Downstream




Noble Pond kmz
Placemark 19



Edge of sediment
deposition from lake
ponding

Looking Downstream

Looking Upstream

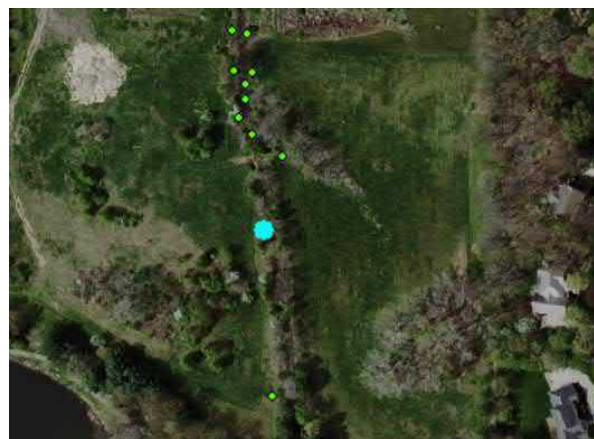

Noble Pond kmz
Placemark 20



Looking Upstream.
Toe and Bank Erosion



Noble Pond kmz
Placemark 8



Looking Upstream



Looking Upstream.
Toe and Bank Erosion



Looking Downstream.
Toe and Bank Erosion



Noble Pond kmz
Placemark 7



Looking Upstream



Bedload material – little
fine sediment



Looking Upstream.
Toe and Bank Erosion



Looking Downstream.



Looking Upstream.
Toe and Bank Erosion




Looking Downstream.
Toe Erosion



Noble Pond kmz
Placemark 4



Looking Upstream

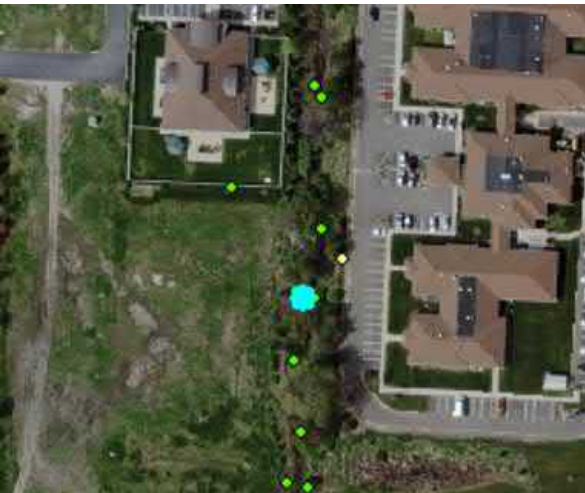

Looking Upstream.
Toe and Bank Erosion



Looking Downstream.



Looking Downstream.
Toe and Bank Erosion



Noble Pond kmz
Placemark 29



Culvert under
Fulton Dr.



Noble Pond kmz
Placemark 30




West bank erosion



Noble Pond kmz
Placemark 33



Undercut tree roots

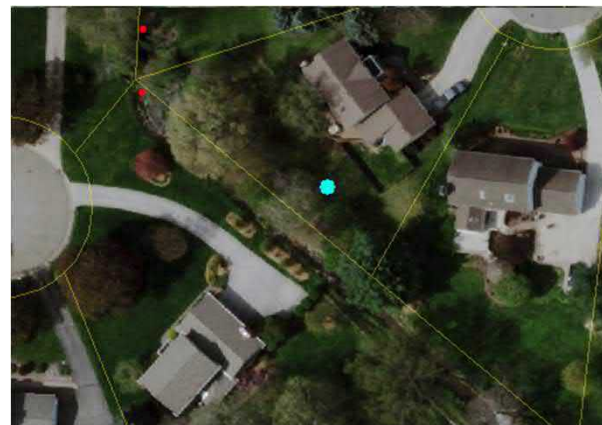


Noble Pond North kmz
Placemark 1




Looking Upstream

Erosion from lack of
deep-rooted riparian
vegetation

Looking Downstream

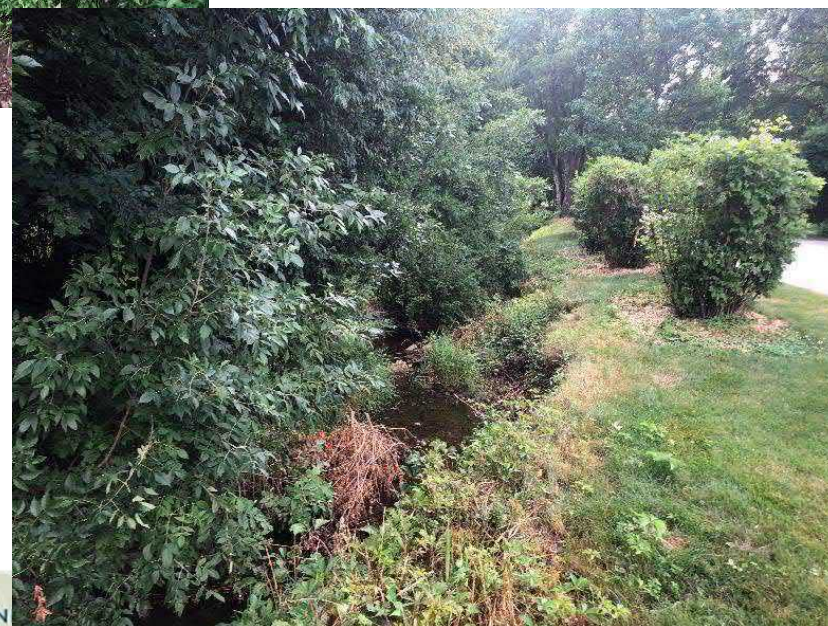

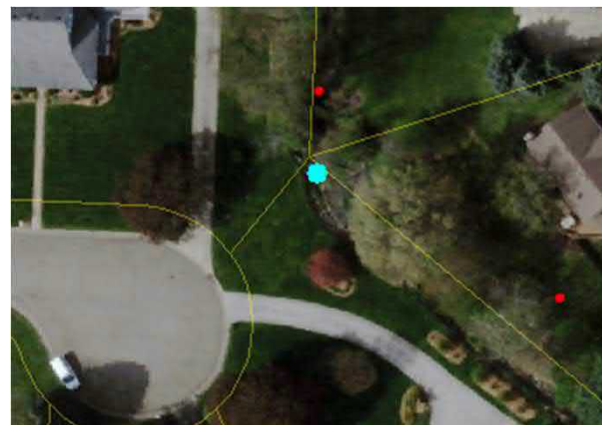

Noble Pond North kmz
Placemark 6




Stormwater outlets to
stream






Noble Pond North kmz
Placemark 9

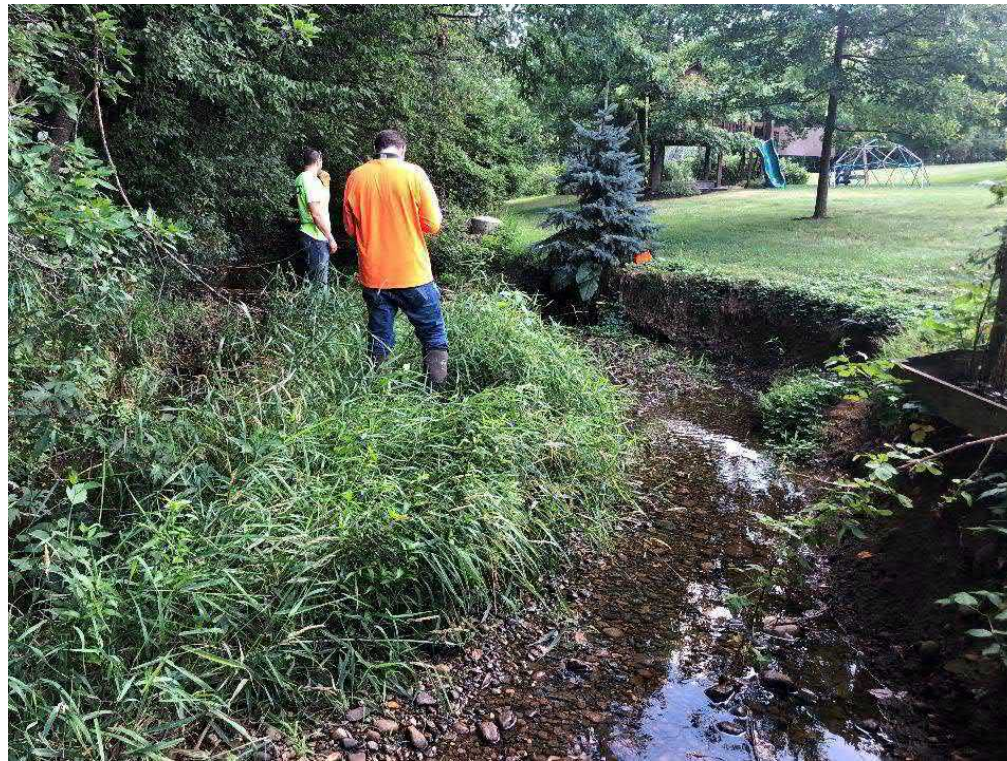

Looking Upstream


Erosion from lack of
deep-rooted riparian
vegetation

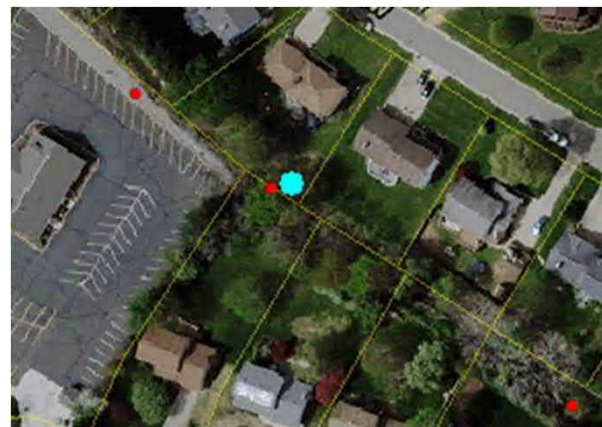

Noble Pond North kmz
Placemark 20



Substrate embedded

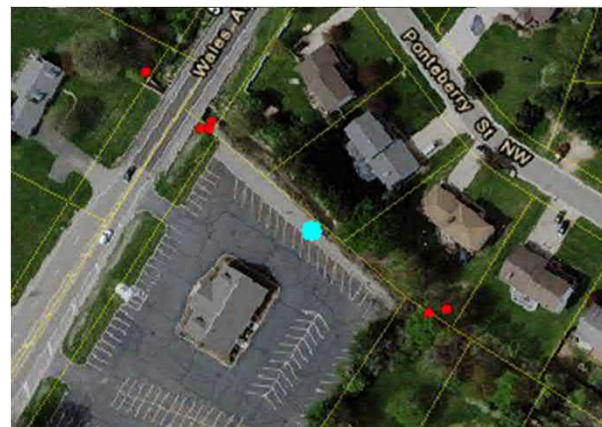

Noble Pond North kmz
Placemark 16



Looking Upstream

Riprap along parking lot

Looking Downstream





Noble Pond North kmz
Placemark 11



Bridge culvert at
Wales Ave



Noble Pond North kmz
Placemark 29



Dumped debris on
streambank




Noble Pond North kmz
Placemark 32





Noble Pond North kmz
Placemark 39

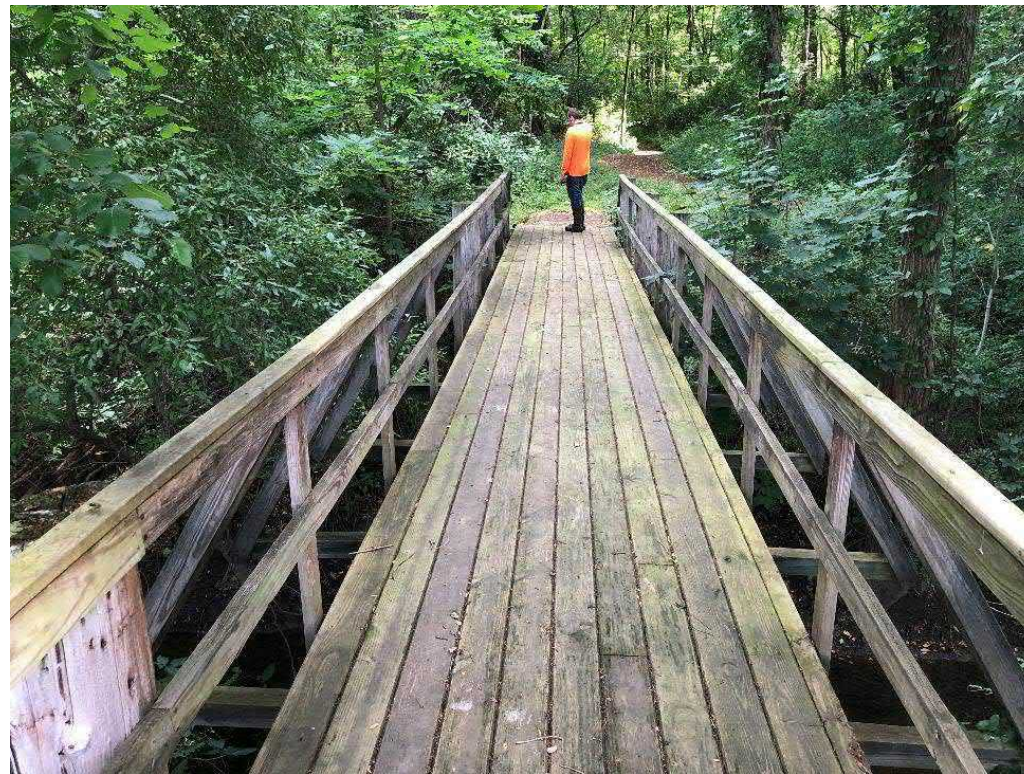

Stream Crossing




Noble Pond North kmz
Placemark 42



Culvert



Noble Pond North kmz
Placemark 43

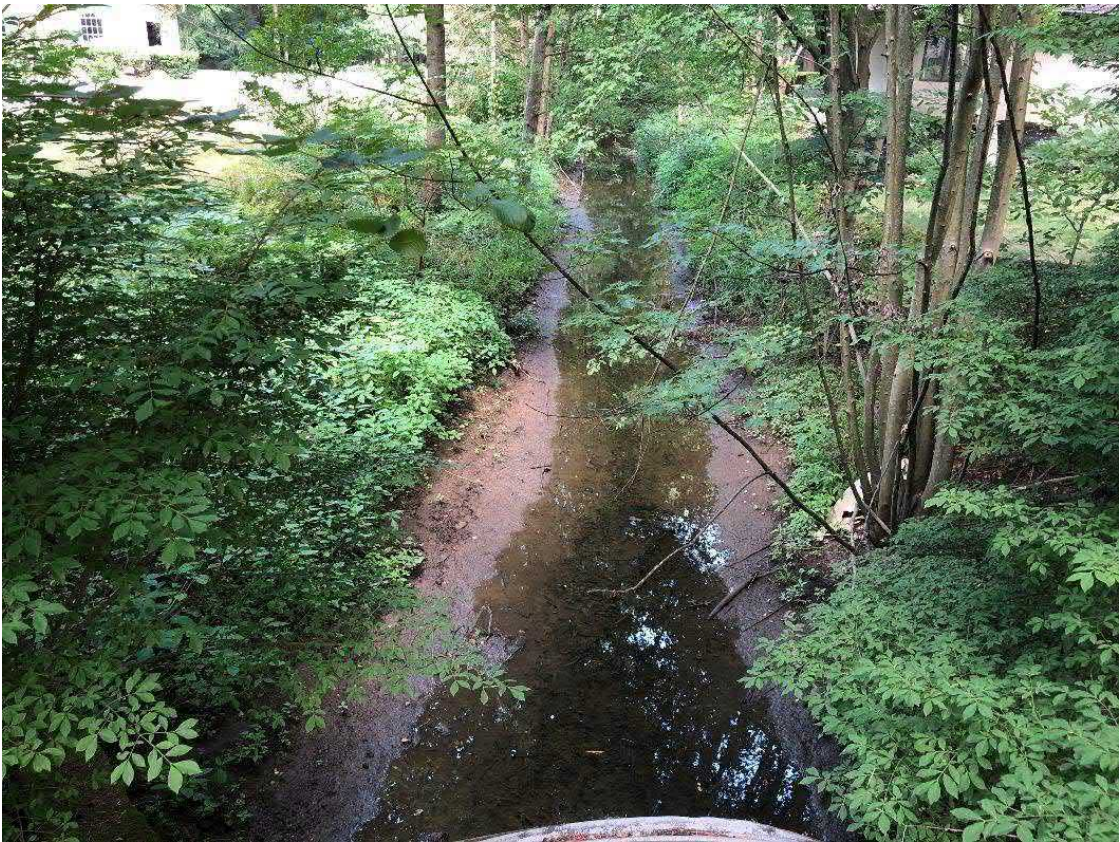


Looking upstream
from culvert




Noble Pond North Upper kmz
Placemark 8




Gas pipeline

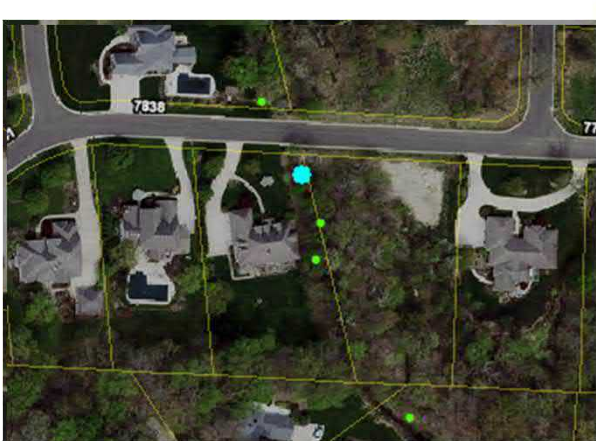

Noble Pond North Upper kmz
Placemark 2

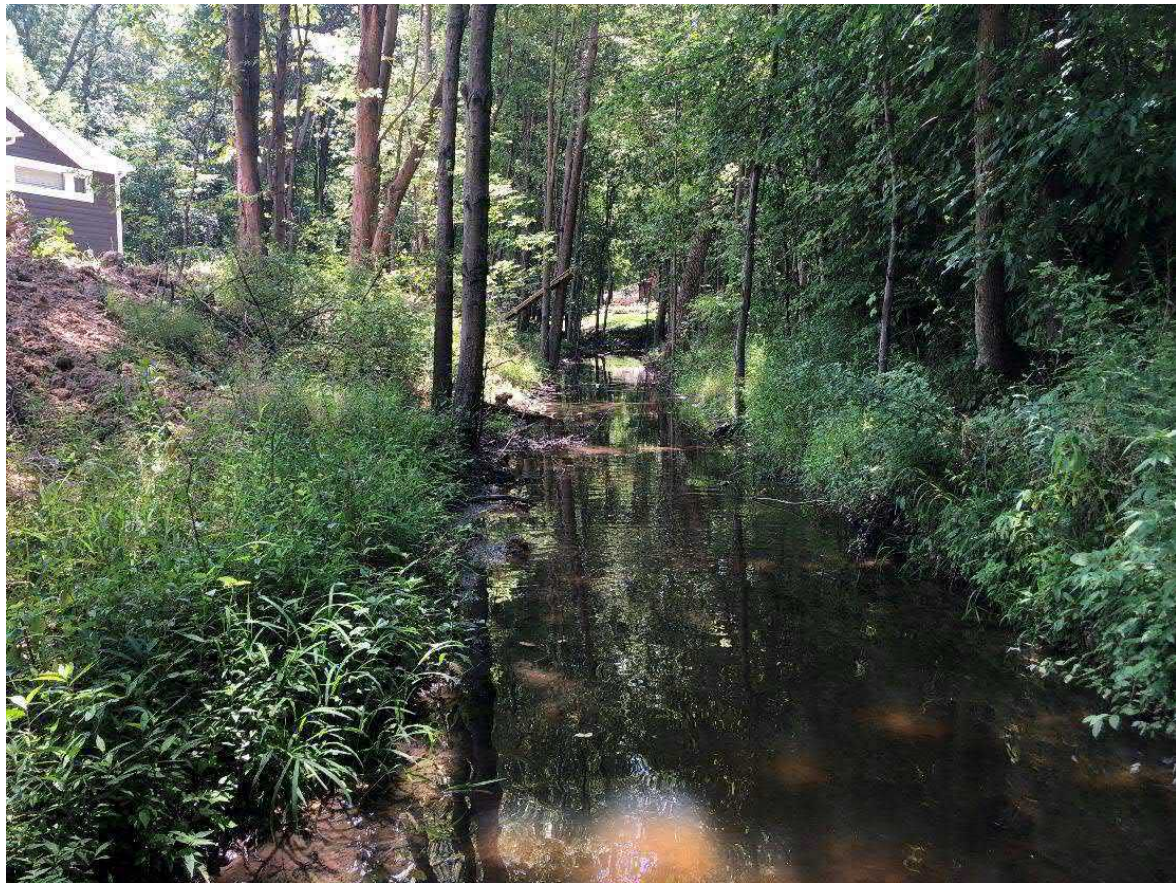

Wooded
corridor with
adjacent
development,
dirt pile

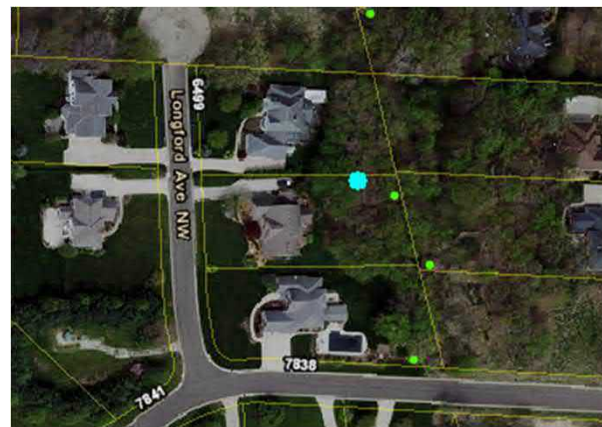

Noble Pond North Upper kmz
Placemark 13



Stormwater outlet to
stream




Noble Pond North Upper kmz
Placemark 14



Partially buried culvert

Wooded corridor

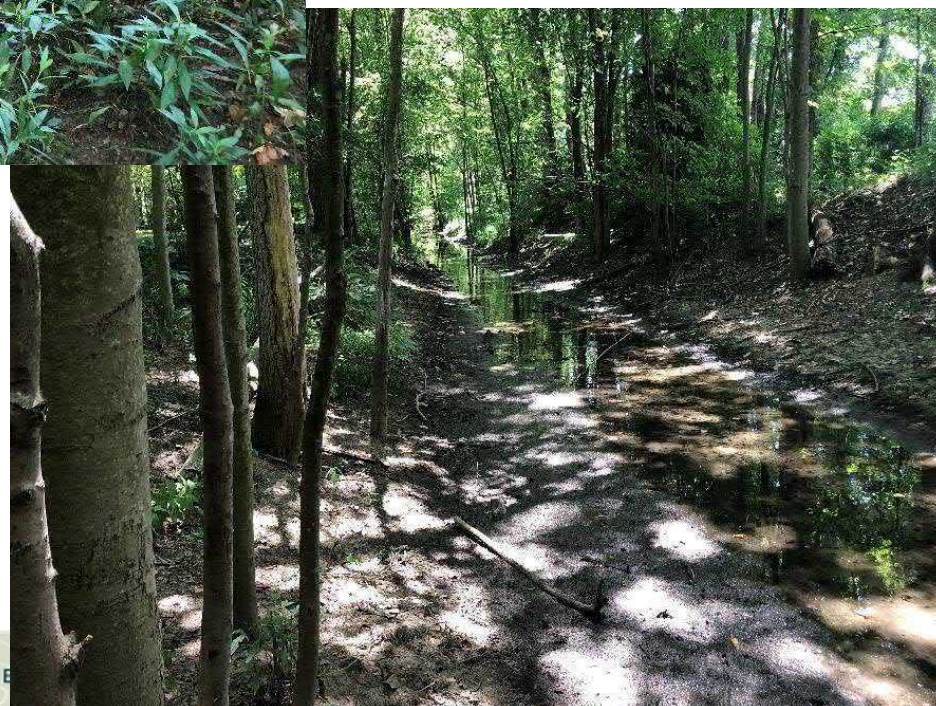



Stream Crossing



Noble Pond North Upper kmz
Placemark 16



Noble Pond North Upper kmz
Placemark 21




Large corrugated pipe
culvert



Noble Pond North Upper kmz
Placemark 24




Culvert at Dale Ave

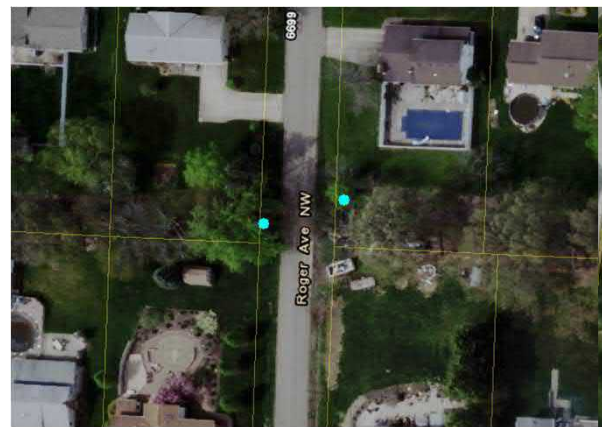

Noble Pond North Upper kmz
Placemark 26



Culvert at Roger Ave

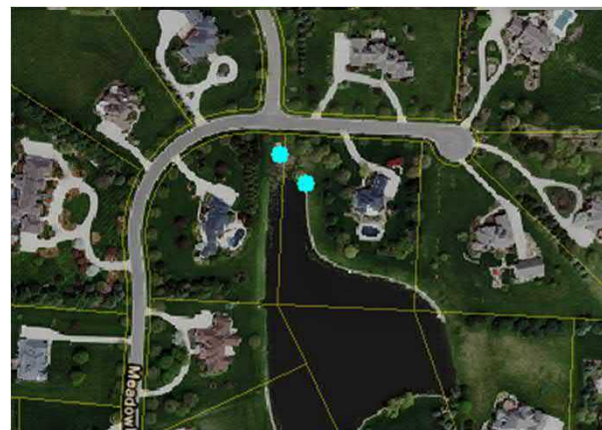

Noble Pond North Upper kmz
Placemarks 28 & 29



Pond at Meadowlands
Ave





Noble Pond North Upper kmz
Placemarks 30 & 31



Pond at Lorraine Ave




Nobles Pond kmz

Field Observation Points

Legend

 Placemark

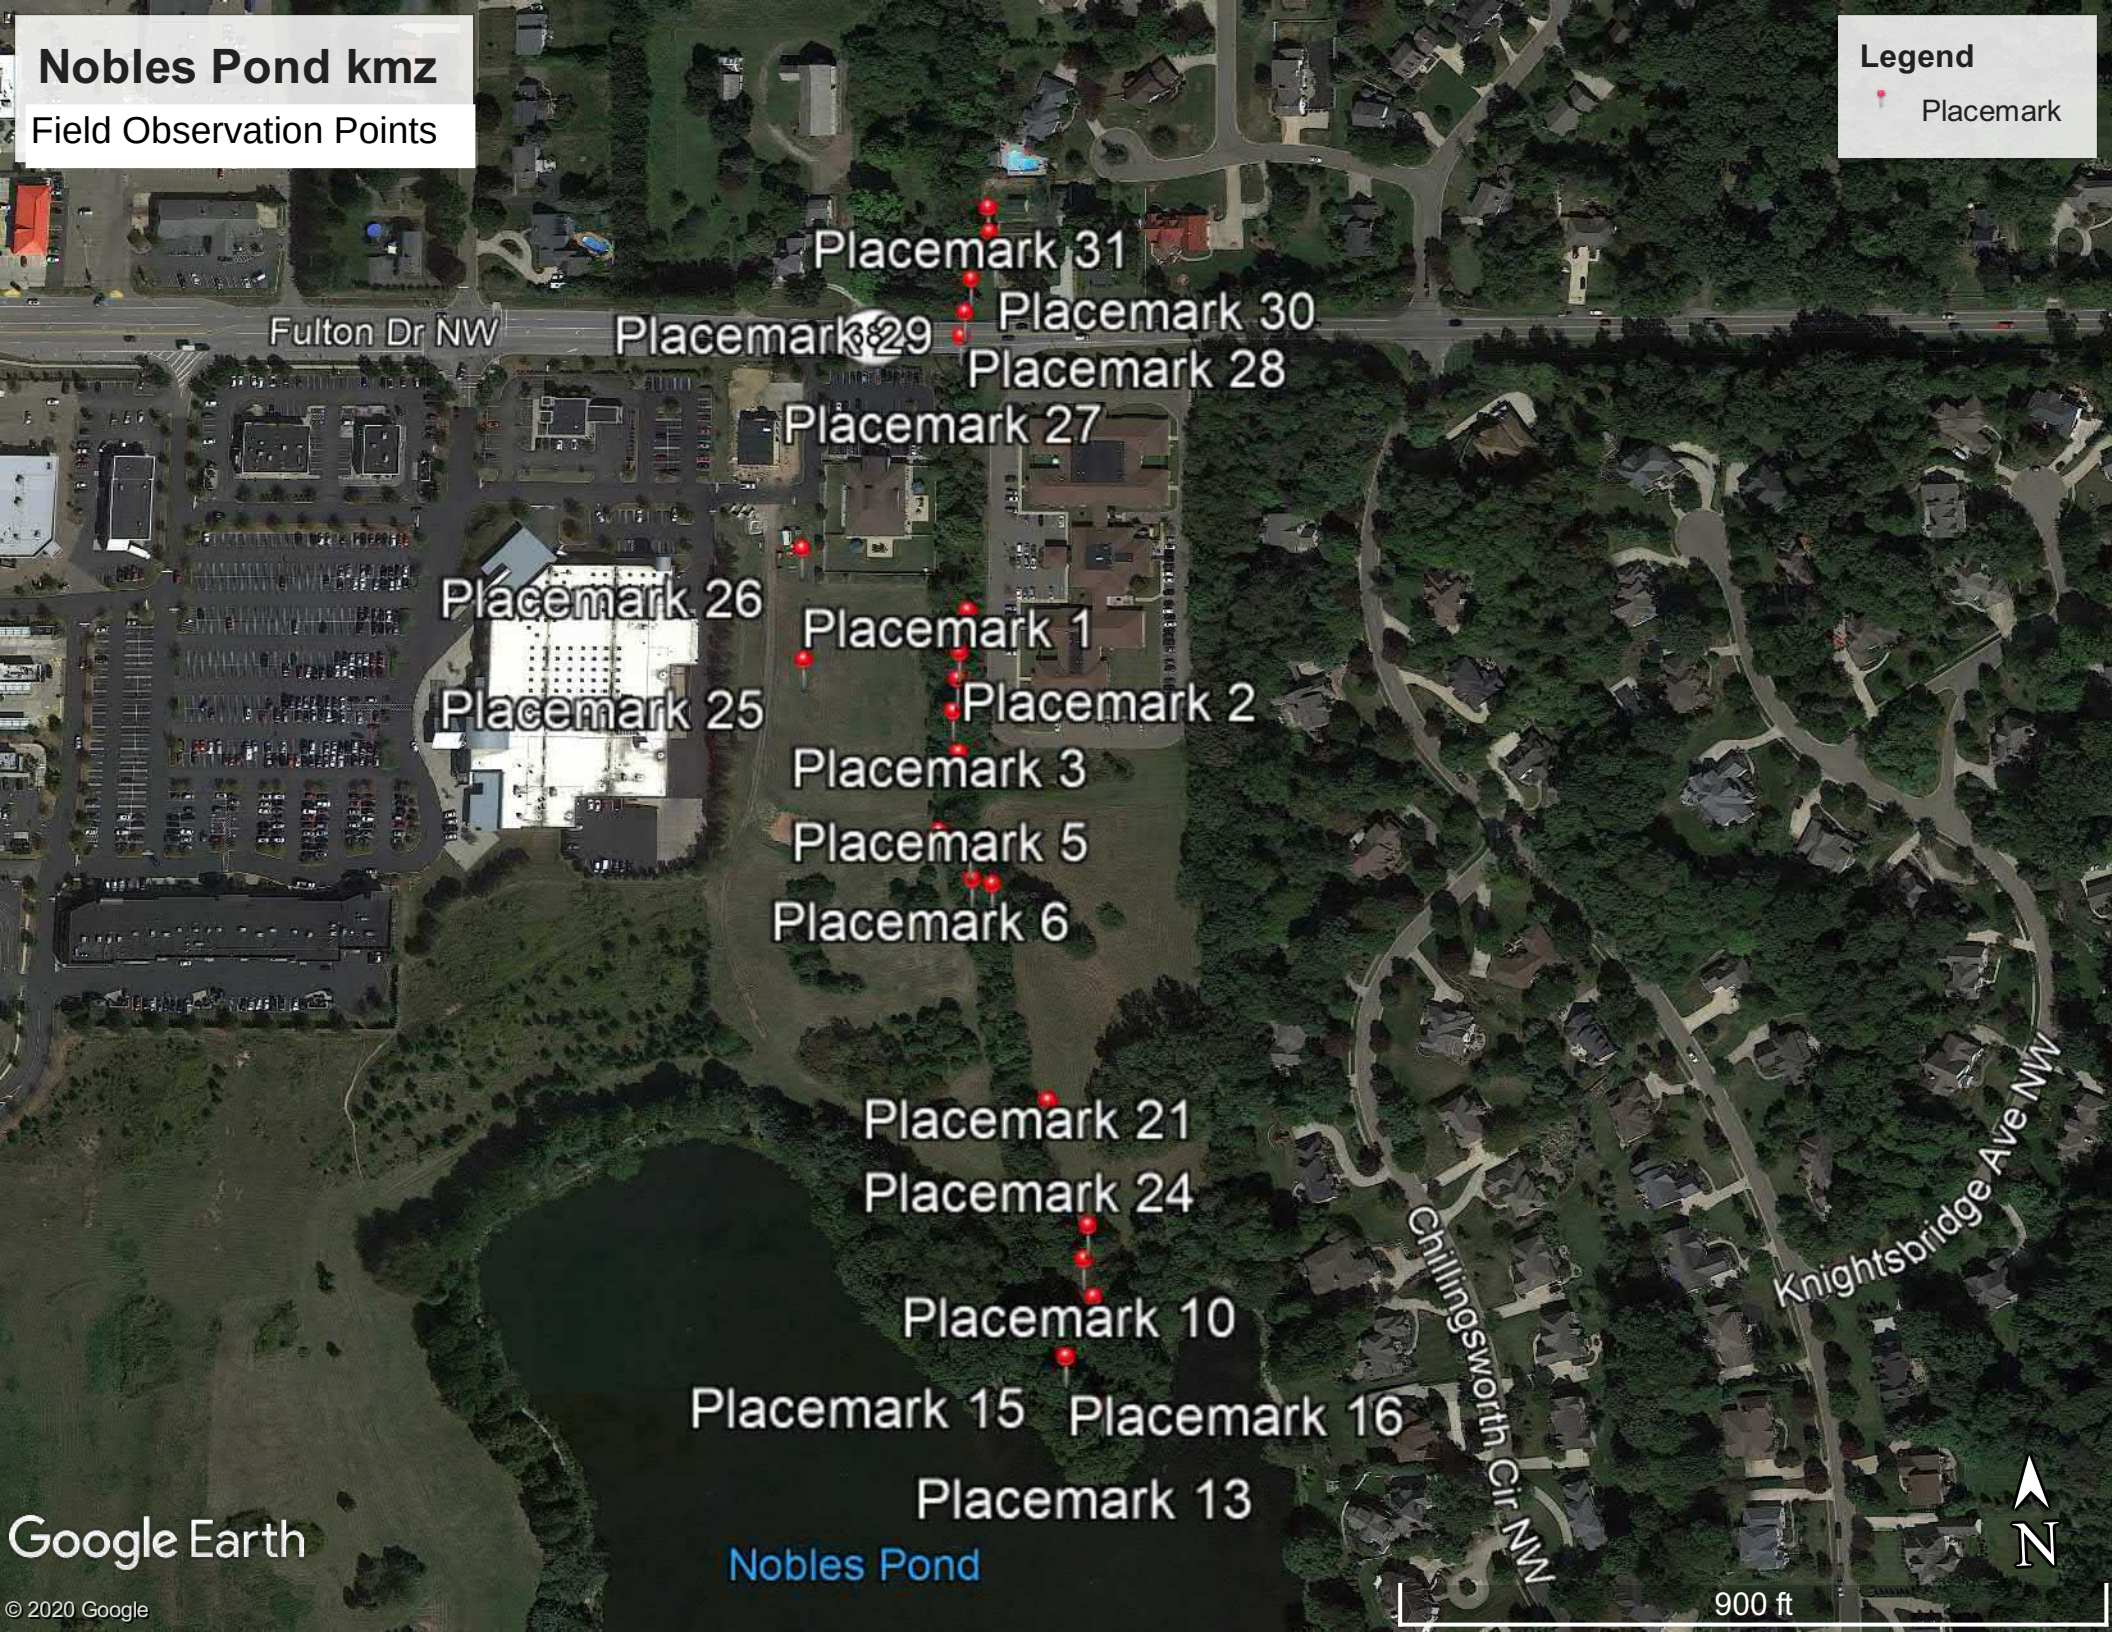

Nobles pond kmz


Location	Description	(Note: Left and right are facing downstream)		Fine Sediment	Comments	Photos
		Erosion east (left)	Erosion West (right)			
Placemark 1		y	n	n		1837
Placemark 2		n	n	n		1838
Placemark 3		n	n	n		1839
Placemark 4		n	y	n		1840
Placemark 5		n	n	n	culvert west, rock east bank	1841-1842
Placemark 6		n	y	n		1843-1844
Placemark 7		n	y	n		1845
Placemark 8		y	n	n	crossing to DeHoff parcel	1847, 1848
Placemark 9		n	n	n	Dehoff Field point	1849, 1850
Placemark 10		n	n	y	forebay and trail bridge	1851, 1852
Placemark 11					lake photos	1853
Placemark 12					lake photos	1854-1858
Placemark 13					lake photos	1859-1864
Placemark 15		n	n	y	channel and bridge	1865-1867
Placemark 16					same as 15	
Placemark 17		n	n	y		1867-1876
Placemark 18					same as 17	
Placemark 19	Edge of Sediment	n	n	y	sediment downstream	1867-1876
Placemark 20					same as 17	
Placemark 21					same as 17	
Placemark 22					same as 17	
Placemark 23					same as 17	
Placemark 24					same as 17	
Placemark 25					basin inlet	1877
Placemark 26					basin photos	1878-1881
Placemark 27		n	n	n	downstream of Fulton Bridge	1882
Placemark 28					Fulton Road	1883-1884
Placemark 29		y	n	n		1885-1887
Placemark 30		y	n	n		
Placemark 31		y	n	n		1889
Placemark 32	24 inch hdpe	y	n	n	culvert and rock placed east	1890-1893
Placemark 33					same as 32	

Nobles Pond North 2 kmz

Field Observation Points

Legend

Placemark

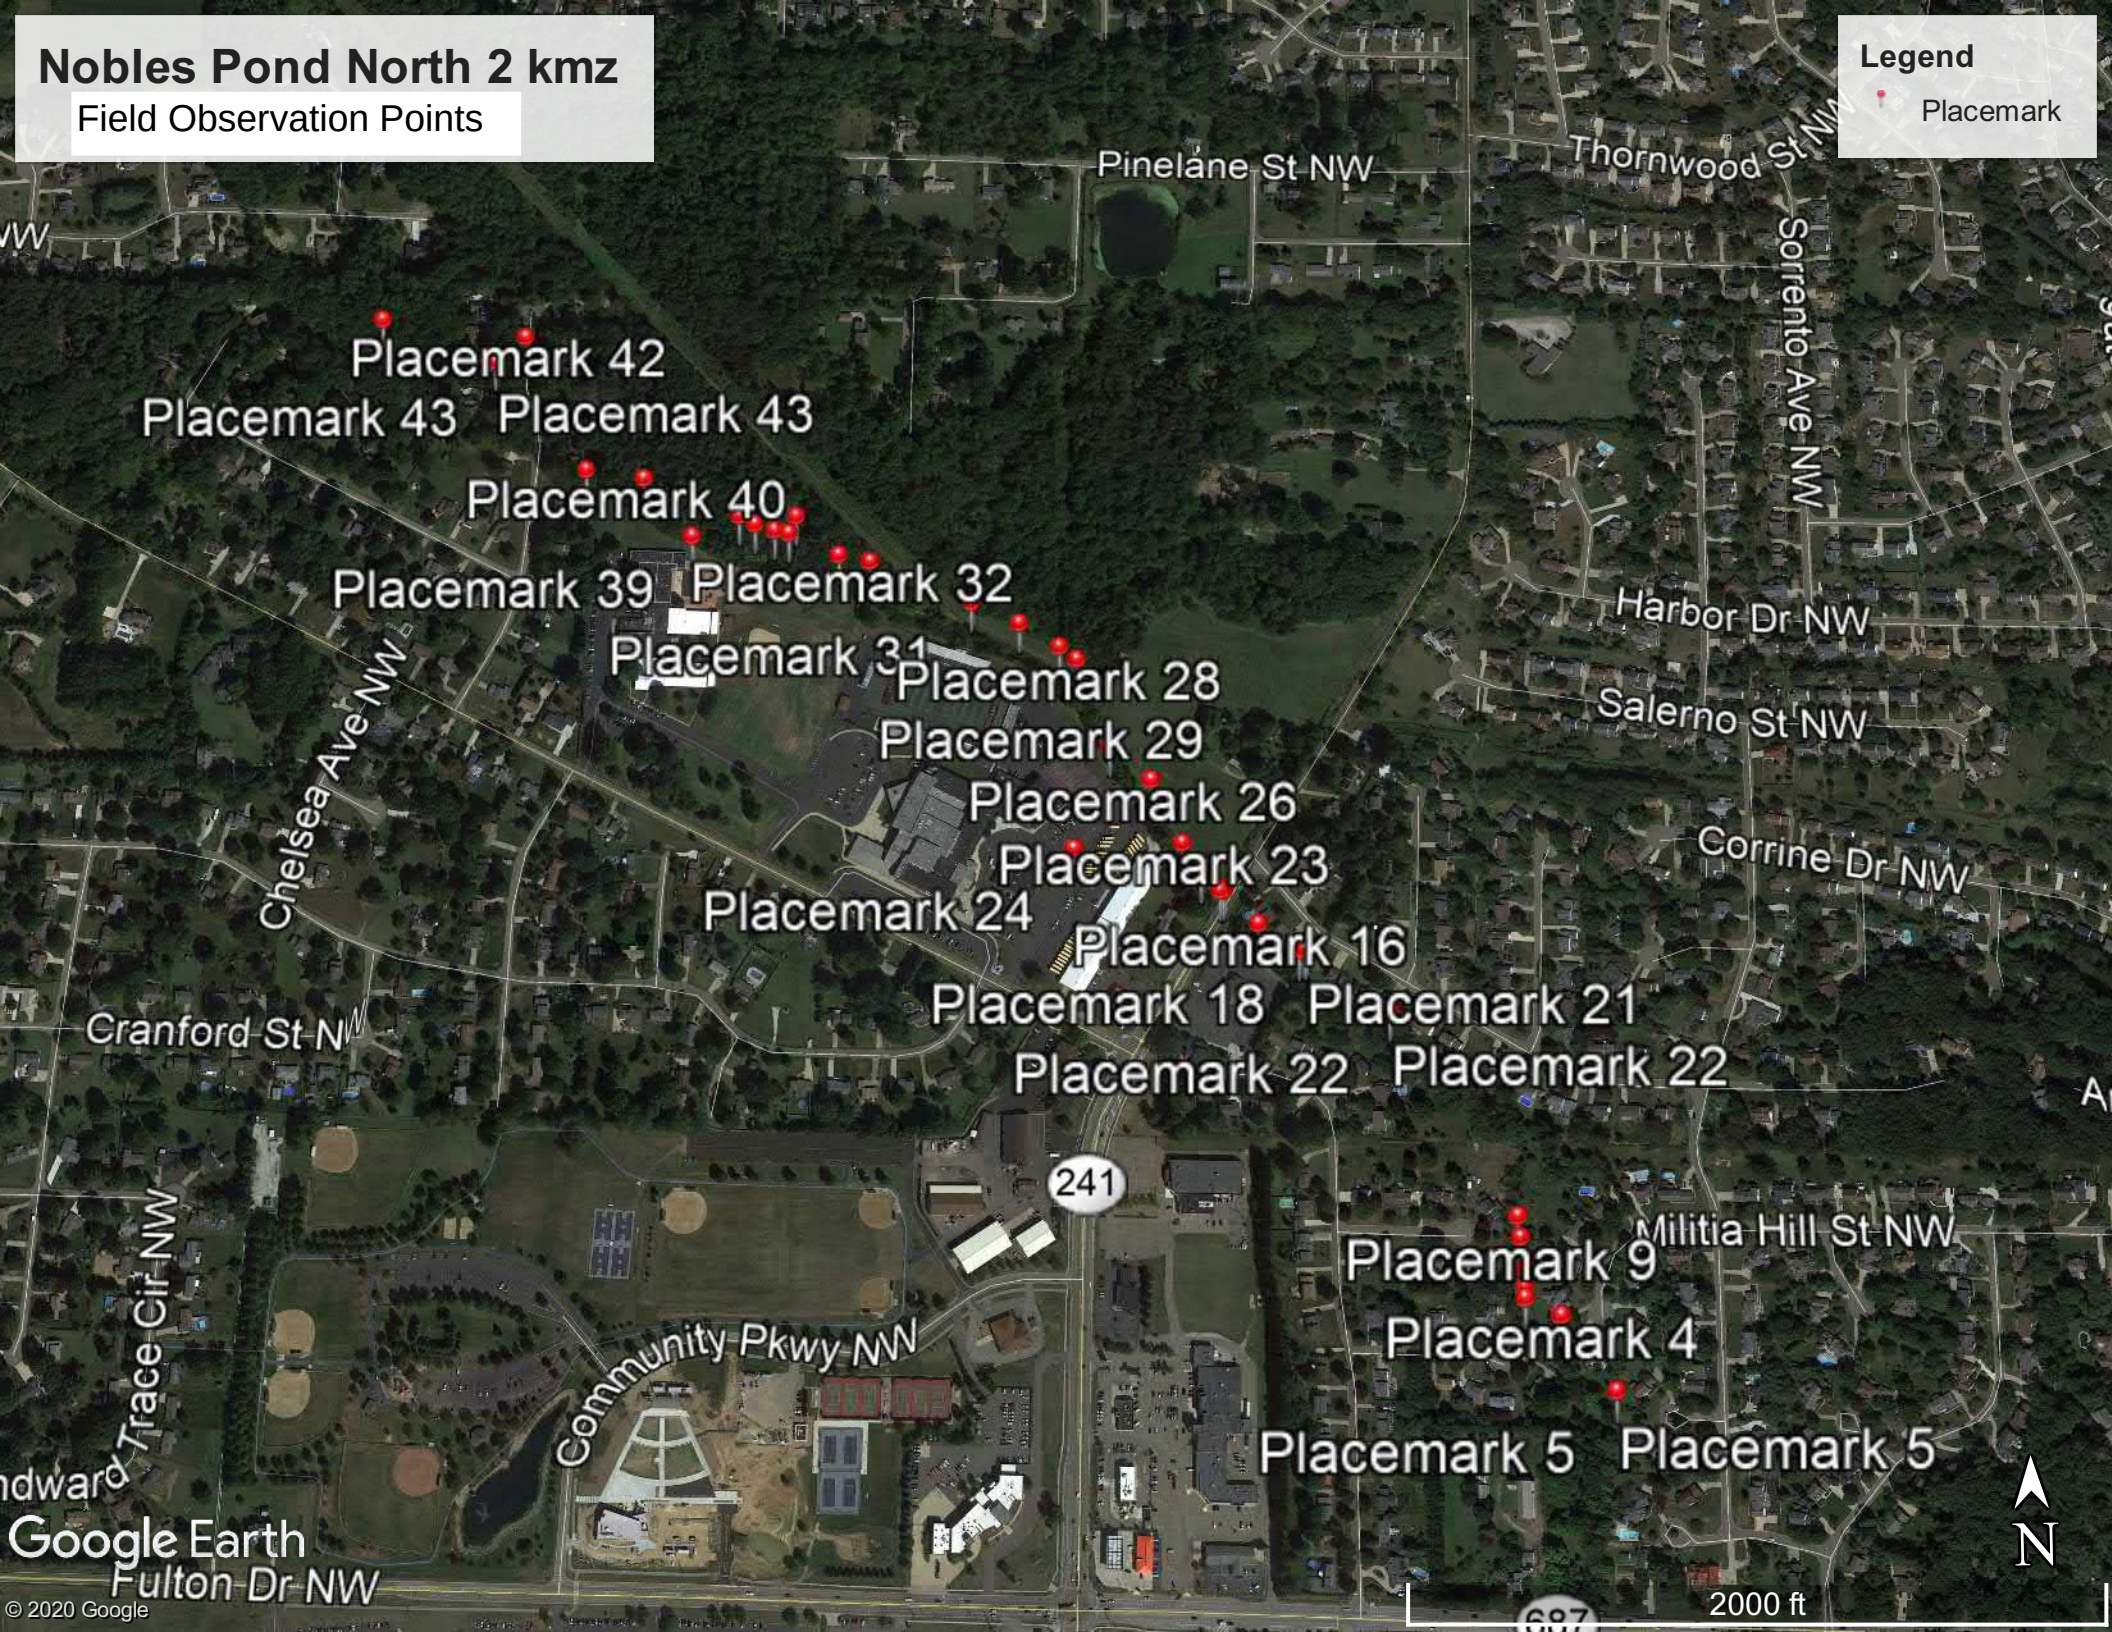

Nobles pond north 2 kmz

		(Note: Left and right are facing downstream)				
Location	Description	Erosion east (left)	Erosion West (right)	Fine Sediment	Comments	Photos
Placemark 1		limited y	n	n	some rock east, limited erosion east	1894-1901
Placemark 2					same as 1?	
Placemark 3					same as 1?	
Placemark 4					same as 1?	
Placemark 5		rock east	n	n		1902
Placemark 6	12 inch rcp and 24 inch rcp	n	n	n	24 east, 12 west	1903-1904
Placemark 7	4" hdpe east	n	n	n		1905
Placemark 8		n	n	n		1906-1908
Placemark 9		y	n	n	limited erosion east	1909
Placemark 10	4" hdpe east	y minor east	n	n		1910, 1911
Placemark 11		n	n	n	Wales ave Bridge	1912, 1913
Placemark 12	sheetpile sw	n	n	n	upstream of bridge	1914
Placemark 13	30 inch hdpe south	n	n	n		1915
Placemark 14	rock south	n	rock bank sw	n		1916, 1917
Placemark 15					same as 14	
Placemark 16	rock south	n	rock bank sw	n		1918, 1919
Placemark 17		n	n	n		1920, 1921
Placemark 18		n	n	n		1922- 1931
Placemark 19					same as 18	
Placemark 20					same as 18	
Placemark 21					same as 18	
Placemark 22		n	n	n		1932, 1933
Placemark 23		n	n	n		1943, 1935
Placemark 24	location bad. Not in parking lot	n	n	n		1936, 1937
Placemark 25					same as 24	
Placemark 26	4.74 tall, 11.5 wide cmp arch	n	n	n	downstream of arch	1938, 1939
Placemark 27	location bad, not in tennis court	n	n	n	upstream of arch	1940, 1941
Placemark 28		n	n	n	begin flat section near HS	1942, 1943
Placemark 29		n	n	n	grass cuttings	1944-1946
Placemark 30		n	n	y		1947-1950
Placemark 31		n	n	y		1951, 1952
Placemark 32		n	n	y	woody debris and pools in channel, cutting from HS over fence	1953-1957
Placemark 33		n	n	y	woody debris in channel, cutting from HS over fence	1958-1960
Placemark 34	bad point					
Placemark 35		n	n	y	woody debris and pools in channel, cutting from HS over fence	1961-1964
Placemark 36		n	n	y	woody debris and pools in channel, cutting from HS over fence	1965-1969
Placemark 37	broken pipe west	n	n	y	woody debris and pools in channel, cutting from HS over fence	1970-1977
Placemark 38		n	n	y	woody debris and pools in channel, cutting from HS over fence	1978
Placemark 39	bad location, not in parking lot, wood bridgew over channel	n	n	y	woody debris and pools in channel, cutting from HS over fence	1979-1981
Placemark 40		n	n	y	woody debris and pools in channel, cutting from HS over fence	1982
Placemark 41	side trib swale from west					1983, 1984
Placemark 42	Drexel Rd. 6.9 ft x 10.75 cmp arch	n	n	n	downstream of arch	1985-1989

Nobles pond north 2 kmz


Location	Description	(Note: Left and right are facing downstream)		Fine Sediment	Comments	Photos
		Erosion east (left)	Erosion West (right)			
Placemark 43		n	n	y	upstream of arch	1990
Placemark 44		n	n	y		1991-1996

Nobles Pond North Upper kmz

Field Observation Points

Legend

Placemark

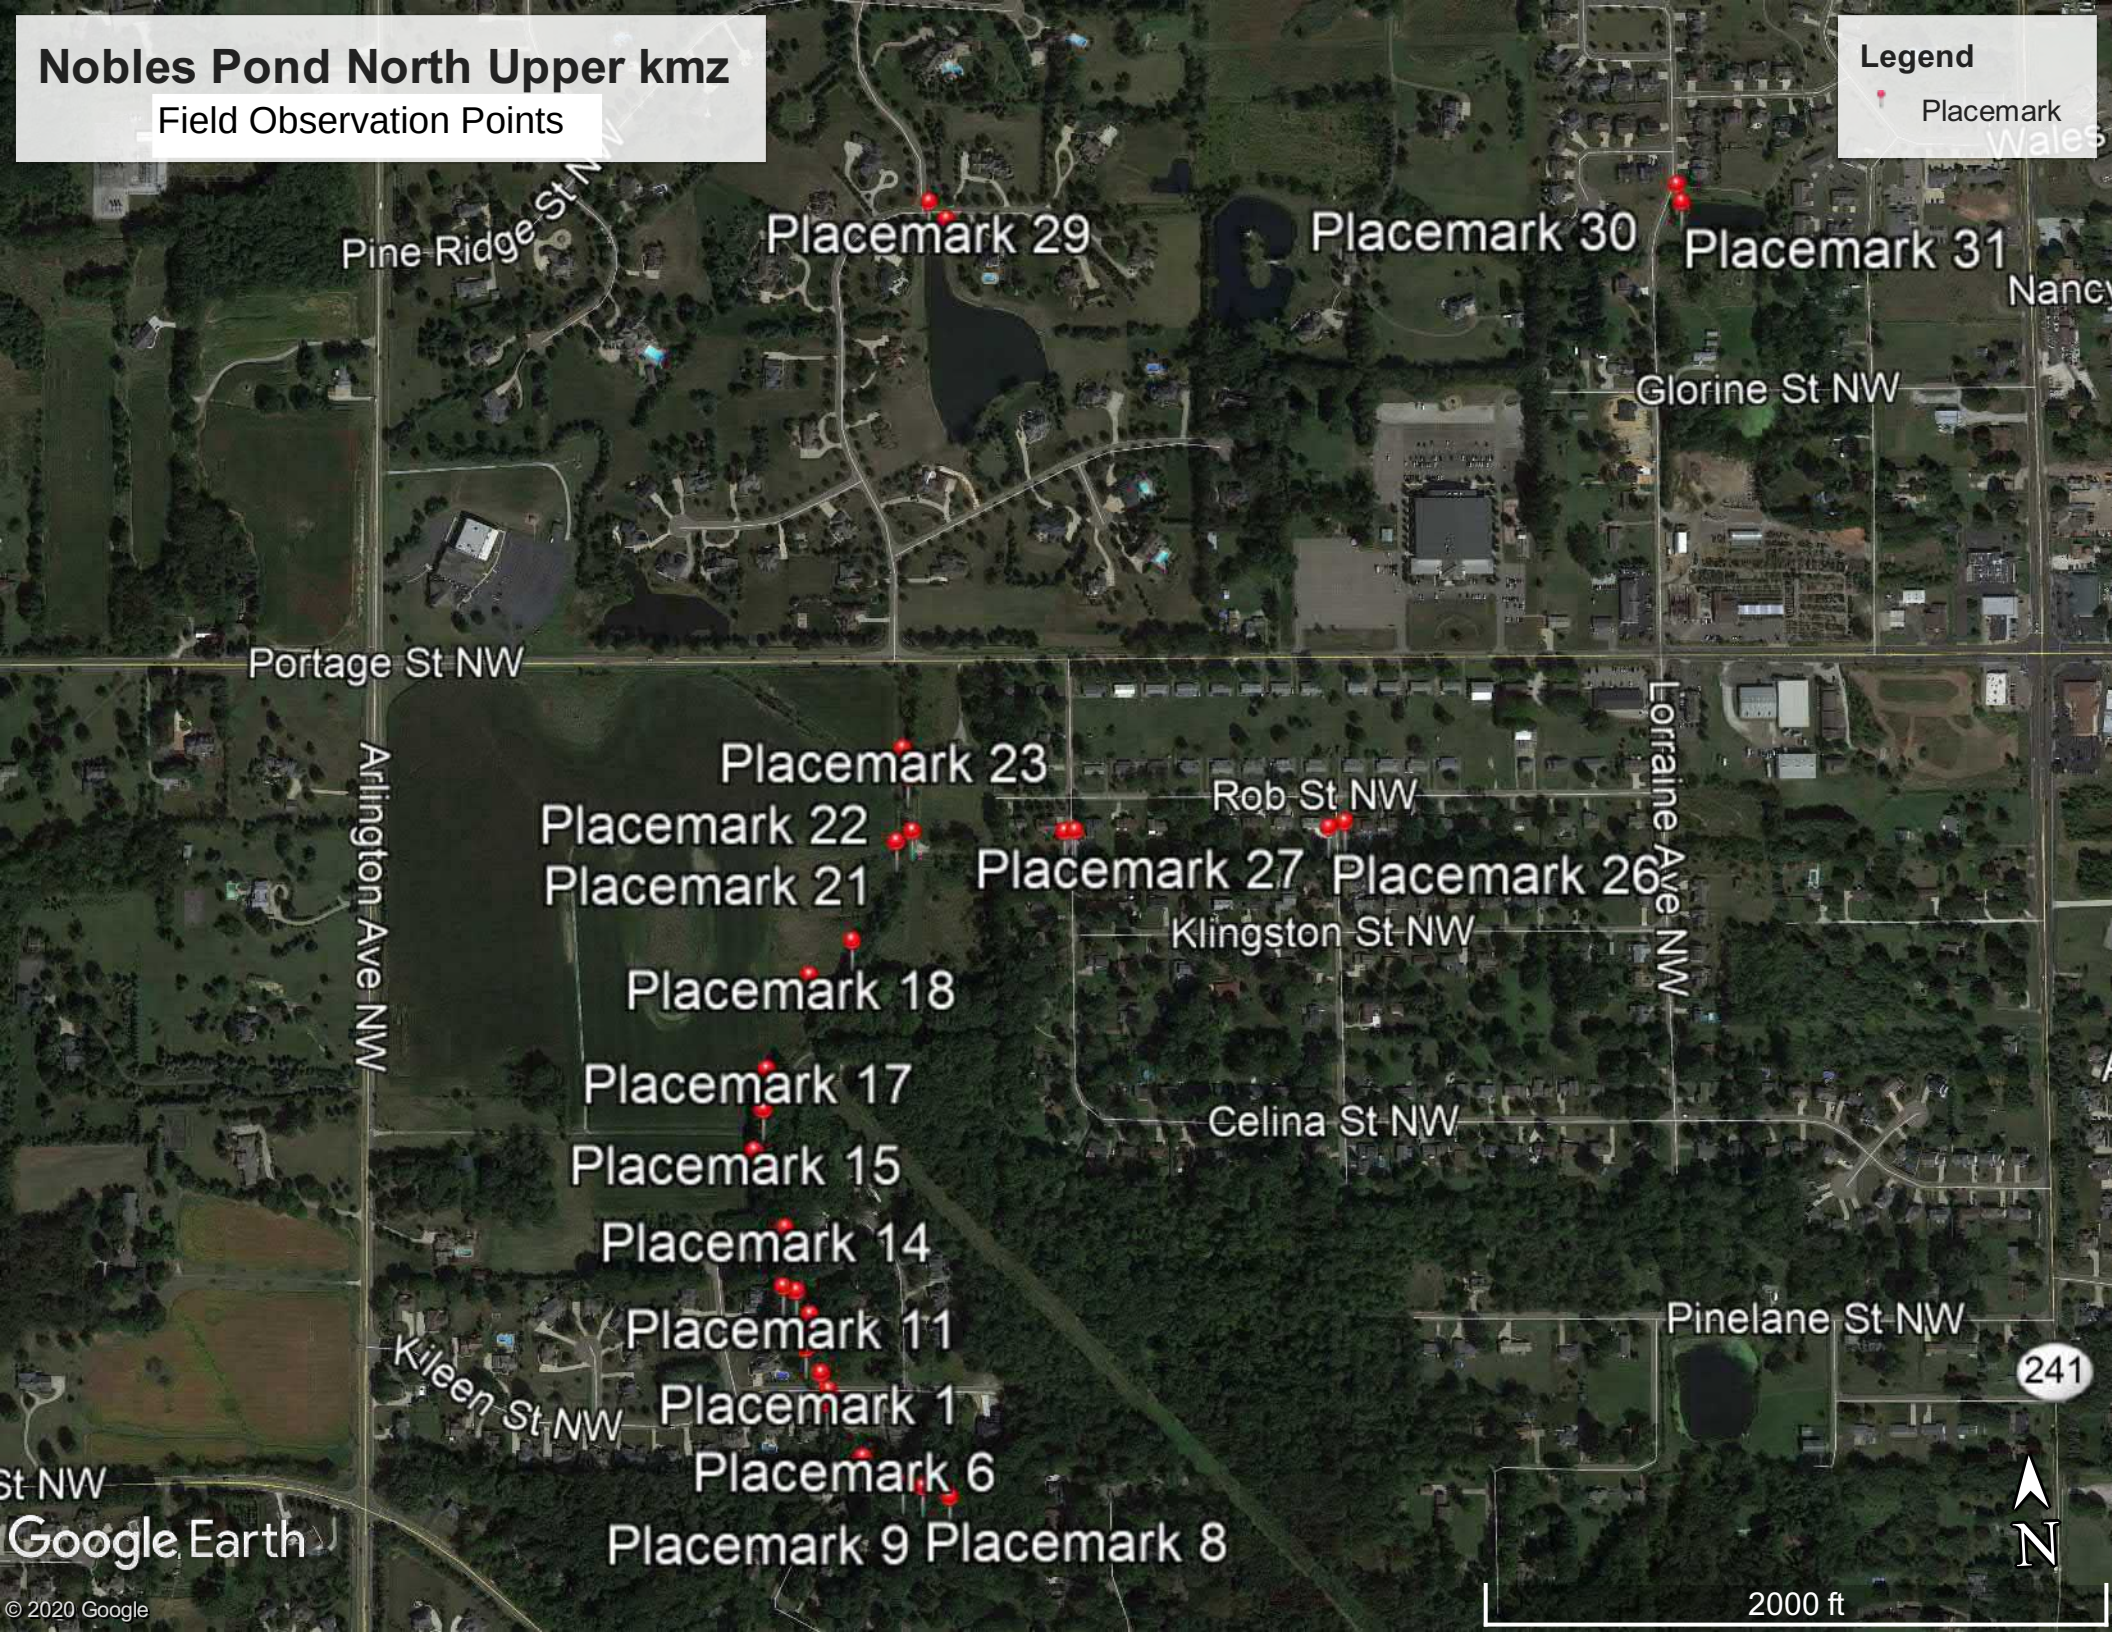

Nobles pond north Upper kmz

Location	Description	(Note: Left and right are facing downstream)		Fine Sediment	Comments	Photos
		Erosion east (left)	Erosion West (right)			
	bad location - should be on Killeen St, 5.75 high x 8					
Placemark 1	wide rcbc	n	n	y		1998-2001
Placemark 2		n	n	y		2002-2004
Placemark 3					same as 2	
Placemark 4					same as 2	
Placemark 5		n	n	y		2005-2006
Placemark 6		n	n	y		2007-2008
Placemark 7		n	n	y		2009-2010
Placemark 8	gas line crossing					2011
Placemark 9		n	n	y		2013
Placemark 10	upstream of Killeen st	n	n	y		2014
Placemark 11		n	n	y		2015-2016
Placemark 12		n	n	y		2017-2018
Placemark 13	culvert inlet west	n	n	y		2019-2020
	culvert inlet west and farm drains				very flat - low velocity - standing water	
Placemark 14		n	n	y	begin farm field on right (west)	2021-2023
Placemark 15	downstream of farm	n	n	y		2026-2027
Placemark 16	bridge	n	n	y		2028-2031
Placemark 17		n	n	y		2032-2033
Placemark 18		n	n	y	log/debris jam	2034-2035
Placemark 19		n	n	y	farm tire/trash	2036-2037
Placemark 20		n	n	y	begin grass banks	2038-2039
	54 cmp elliptical from east					
Placemark 21	tributary	n	n	n	east tributary	2040-2041
Placemark 22		n	n	n	grass banks	2042
	upstream of farm ditch					
Placemark 23	from west	n	n	n	grass banks	2043-2044
	Dale st inlet to 60 in cmp					
Placemark 24	on trib	n	n	n	east tributary	2045-2046
	inlet gron downstream of					
Placemark 25	Dale St	n	n	n	east tributary	2047
	outlet to 60 arch cmp					
Placemark 26	under Roger Ave	n	n	n	east tributary	2048-2049
	inlet to 60 arch cmp under					
Placemark 27	Roger Ave	n	n	n	east tributary	2050

Nobles pond north Upper kmz**(Note: Left and right are facing downstream)**

Location	Description	Erosion east (left)	Erosion West (right)	Fine Sediment	Comments	Photos
	outlet into Pond/basin off					
Placemark 28	Meadowlands Ave	n	n	n	pond/basin	2051
Placemark 29	pond/basin photos	n	n	n	pond/basin	2052-2055
Placemark 30	pond near Lorraine Ave	n	n	n	pond/basin	2056-2059
Placemark 31	pond outlet spillway	n	n	n	pond/basin	2060-2062

Appendix D – Watershed Model and Alternative Figures


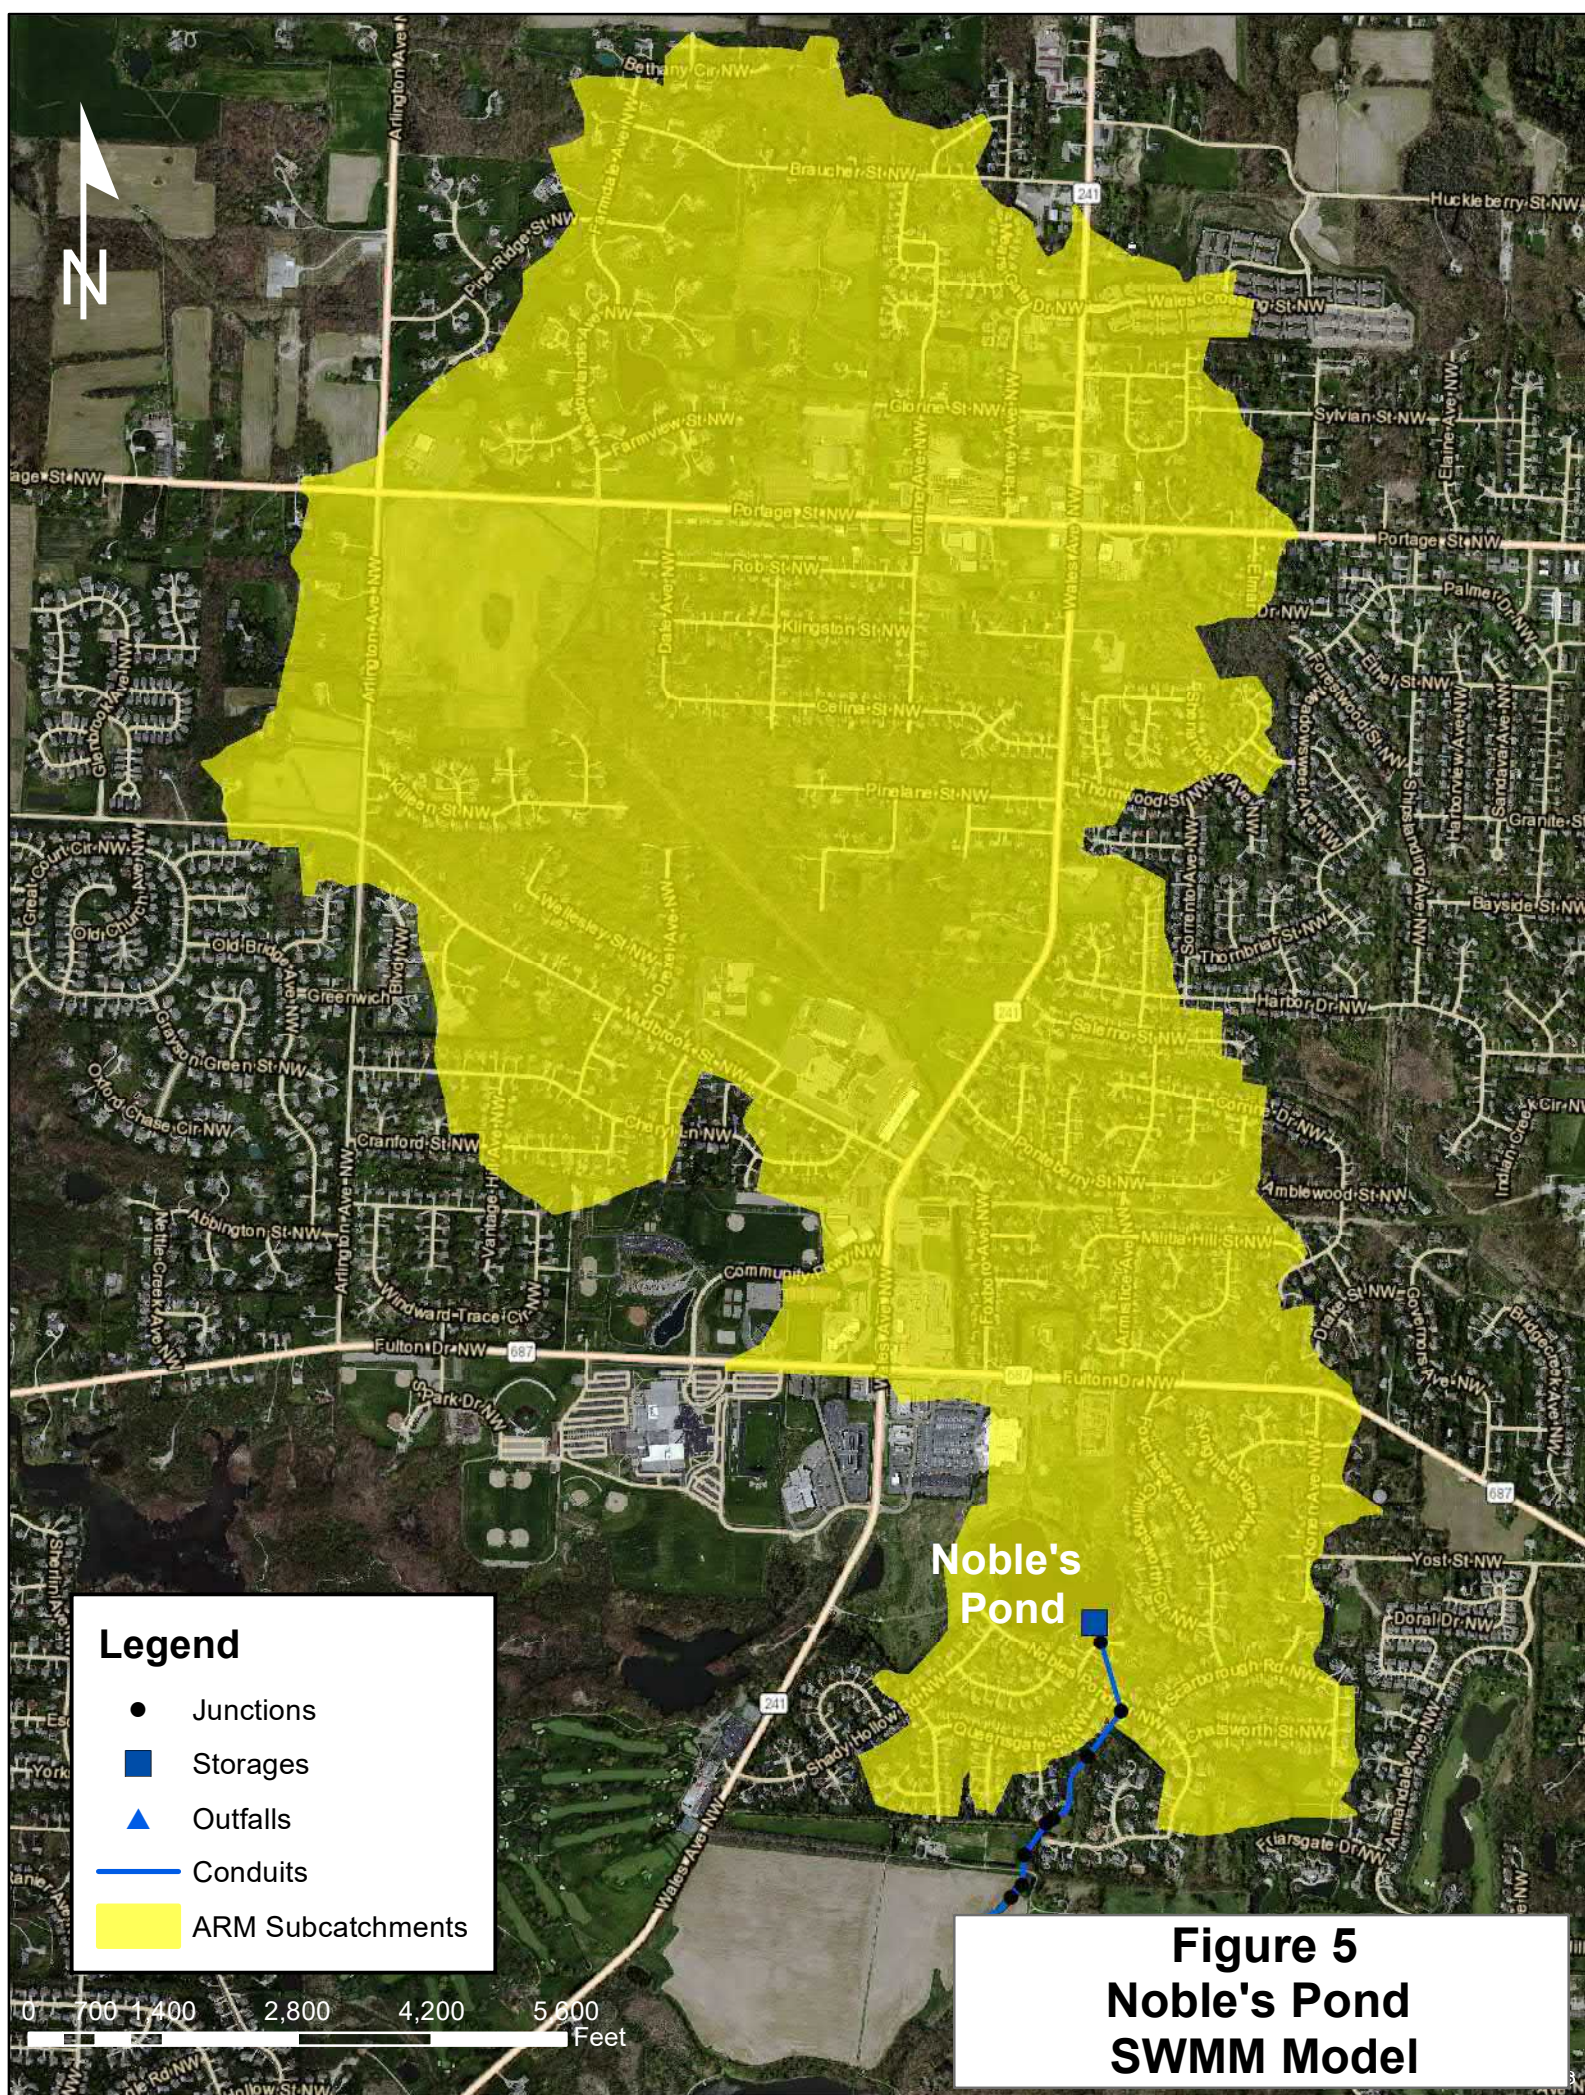



Figure 5
Noble's Pond
SWMM Model

NOTES:
EXISTING CONTOURS ARE
FROM STARK COUNTY GIS
(2018) AND ARE SHOWN
AT 1 FOOT INTERVALS

- LEGEND
- PR MJR CONTOUR
 - PR MNR CONTOUR
 - EX MJR CONTOUR
 - EX MNR CONTOUR
 - PROPERTY LINE
 - EX TRAIL

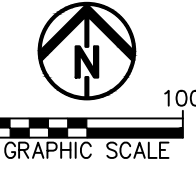

NOTES:
EXISTING LAKE DEPTHS
TAKEN FROM
ENVIROSCAPES
BATHYMETRIC DATA
(FIGURE 1B)

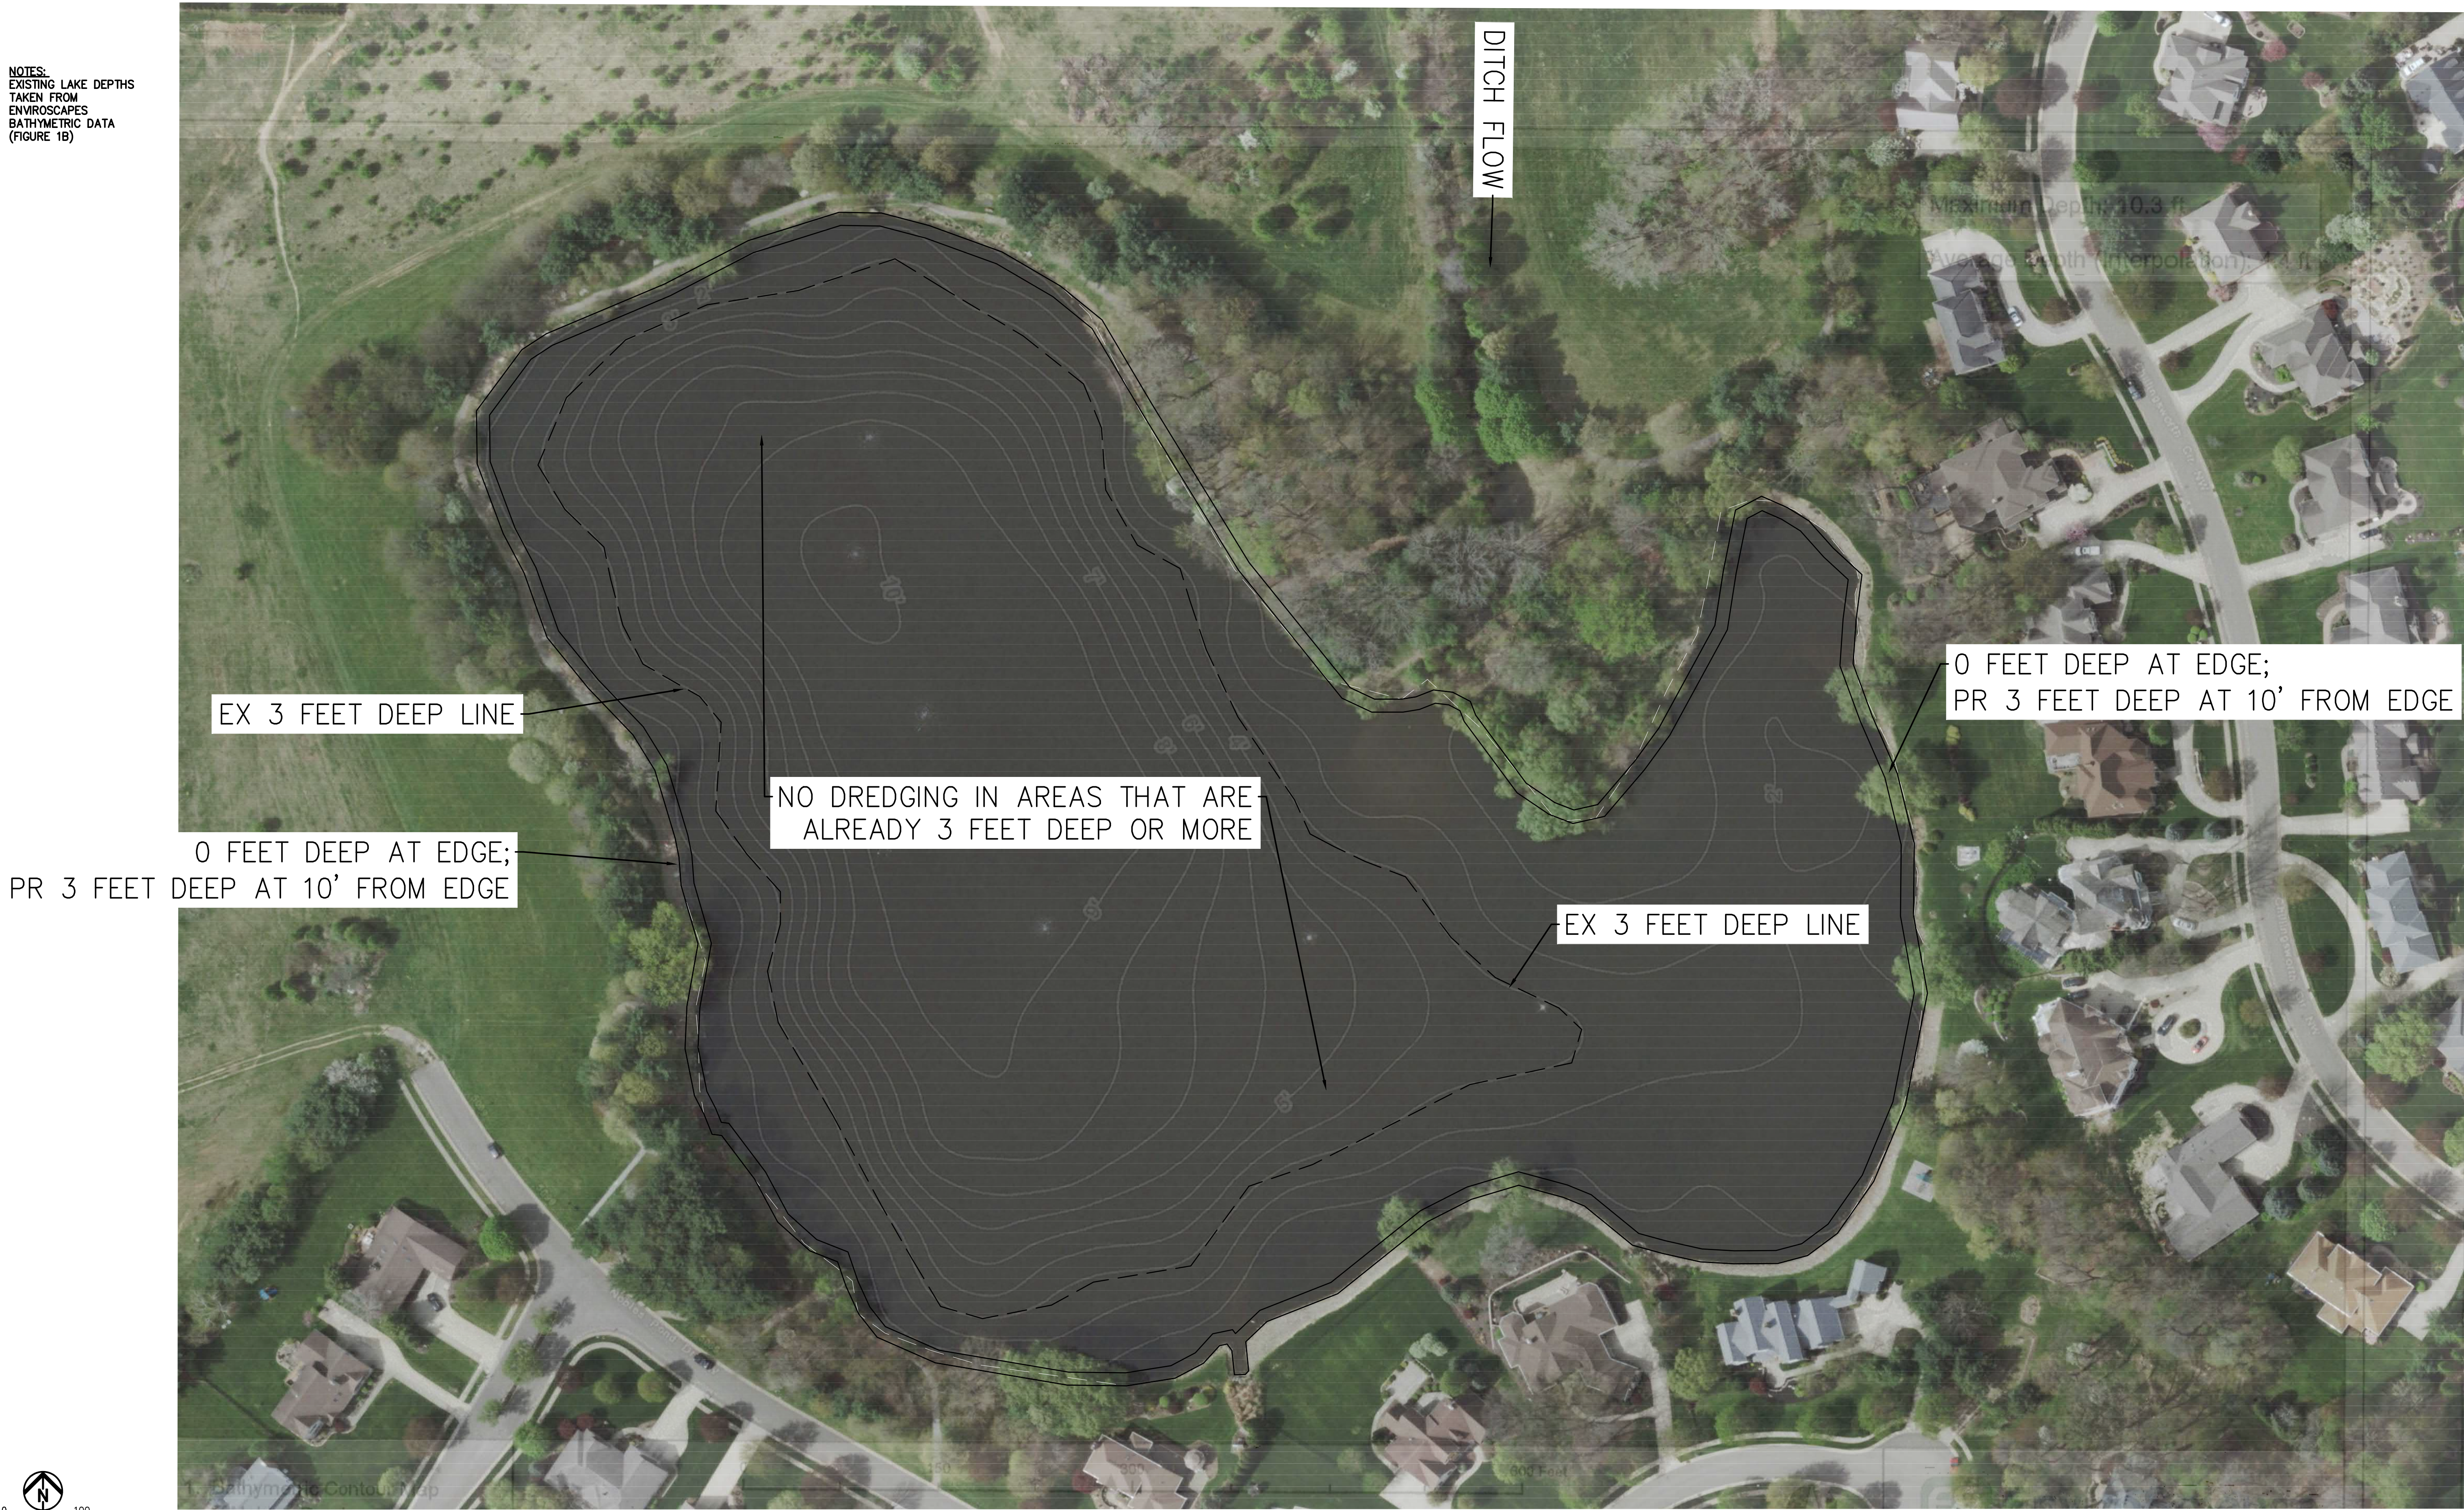

Appendix E - Preliminary Cost of Project Alternatives

NOBLES POND PETITION DITCH					
Stark County Preliminary Engineering Report CONCEPTUAL OPINION OF PROBABLE COSTS (AACE CLASS 5)					
Detention/Retention Basins					9/16/2020
ITEM	DESCRIPTION	QUANTITY	UNIT	UNIT COST	TOTAL COST
1	Sediment and Erosion Control/SWPPP	1	LS	\$90,178	\$90,178
2	Water Control	1	LS	\$50,000	\$50,000
3	Clearing and Grubbing	1	LS	\$15,000	\$15,000
4	Removal of Structures and Obstructions	1	LS	\$8,000	\$8,000
5	Excavation and Haul	152,380	CY	\$14	\$2,133,320
6	Headwalls 2.1	8	CY	\$900	\$7,200
7	Inflow/Outlet Pipes (36 inch HDPE)	275	LF	\$150	\$41,250
8	Stripping Topsoil and Stockpiling	4,221	CY	\$4	\$16,886
9	Placing Stockpiled Topsoil	4,221	CY	\$3	\$12,664
10	Seeding and Mulching	54,711	SY	\$1	\$41,033
Construction Subtotal =					\$2,415,531
11	Construction Contingency (30%)				\$724,659
Construction Total =					\$3,140,191
12	Design (10% of construction total)	1	LS	\$314,019	\$314,019
13	Permitting	1	LS	\$10,000	\$10,000
13	Land Acquisition	1	LS	\$4,674,100	\$4,674,100
Project Total =					\$8,138,310

ASSUMPTIONS

- This opinion of probable construction cost excludes costs for environmental mitigation.
- This opinion of probable construction cost excludes inflation.
- Erosion Control includes slope protection matting and temporary seeding/mulching.
- Excavation and haul unit cost is based on clean fill.
- General Conditions is included in 30% contingency.
This opinion of probable construction cost includes a contingency of 30%, falling within AACE's recommended range for a Class 5 estimate (H: 30% to 100%; L: -20% to -50%).
- The listed 30% construction cost contingency was based upon existing assumptions, unknowns, and risks.
- Property acquisition costs assumed to be \$130,000/AC for vacant residential areas (6.09 AC) and \$500,000/AC for vacant commercial areas (8.29 AC).

NOBLES POND PETITION DITCH					
Stark County Preliminary Engineering Report CONCEPTUAL OPINION OF PROBABLE COSTS (AACE CLASS 5)					
Rudy Freidman Ditch Toe and Bank Erosion Repair					9/16/2020
ITEM	DESCRIPTION	QUANTITY	UNIT	UNIT COST	TOTAL COST
1	Sediment and Erosion Control/SWPPP	1	LS	\$5,000	\$5,000
2	Clearing and Grubbing	1	LS	\$15,800	\$15,800
3	Embankment	647	CY	\$20	\$12,933
4	Rock Channel Protection	934	CY	\$90	\$84,067
5	Constructed Riffle (Rock)	7	EA	\$2,000	\$14,000
6	Slope Protection Matting	1,509	SY	\$3	\$4,527
7	Seeding and Mulching	3,018	SY	\$2	\$6,036
Construction Subtotal =					\$142,362
8	Contingency (30%)				\$42,709
Construction Total =					\$185,071
9	Design (15% of construction total)	1	LS	\$27,761	\$27,761
10	Permitting	1	LS	\$20,000	\$20,000
Project Total =					\$232,832

ASSUMPTIONS

- This opinion of probable construction cost excludes costs for any environmental mitigation.
- This opinion of probable construction cost excludes inflation.
- Clearing and Grubbing costs from Haymaker estimate.
- Excavation and haul unit cost is based on clean fill.
- Rock channel protection at 3' high, 1' embedded toe stone. Assumed 1:1 slopes.
This opinion of probable construction cost includes a contingency of 30%, falling within AACE's recommended range for a Class 5 estimate (H: 30% to 100%; L: -20% to -50%).
- The listed 30% construction cost contingency was based upon existing assumptions, unknowns, and risks.

NOBLES POND PETITION DITCH					
Stark County Preliminary Engineering Report CONCEPTUAL OPINION OF PROBABLE COSTS (AACE CLASS 5)					
Noble's Pond Dredging					9/16/2020
ITEM	DESCRIPTION	QUANTITY	UNIT	UNIT COST	TOTAL COST
1	Dredging and Disposal	14,590	CY	\$55	\$802,450
Construction Subtotal =					\$802,450

2	Contingency (30%)				\$240,735
Construction Total =					\$1,043,185
3	Design (10% of construction total)	1	LS	\$104,319	\$104,319
Project Total =					\$1,147,504

ASSUMPTIONS

- This opinion of probable construction cost excludes costs for any permitting or environmental mitigation.
 - This opinion of probable construction cost excludes inflation.
 - Dredge qty created assuming min allowable lake depth is 3 feet except within 10 feet of lake edge.
- This opinion of probable construction cost includes a contingency of 30%, falling within AACE 's recommended range for a Class 5 estimate (H: 30% to 100%; L:--20% to -50%).
- The listed 30% construction cost contingency was based upon existing assumptions, unknowns, and risks.

NOBLES POND PETITION DITCH

Stark County Preliminary Engineering Report CONCEPTUAL OPINION OF PROBABLE COSTS (AACE CLASS 5)						9/16/2020
EnviroScience Inlet Channel Restoration (Task 2)						
ITEM	DESCRIPTION	QUANTITY	UNIT	UNIT COST	TOTAL COST	
1	Sediment and Erosion Control/SWPPP	1	LS	\$5,000	\$5,000	
2	Clearing and Grubbing	1	LS	\$6,000	\$6,000	
3	Constructed Riffle (Rock)	7	EA	\$2,000	\$14,000	
4	Excavation and Haul	407	CY	\$14	\$5,698	
Construction Subtotal =					\$30,698	
2	Contingency (30%)					\$9,209
Construction Total =					\$39,907	
3	Conceptual Plan	1	LS	\$6,500	\$6,500	
Project Total =					\$46,407	

ASSUMPTIONS

- This opinion of probable construction cost excludes costs for any permitting or environmental mitigation.
 - This opinion of probable construction cost excludes inflation.
 - Fee for conceptual plan taken from Scope and Fee of EnviroScience proposal.
- This opinion of probable construction cost includes a contingency of 30%, falling within AACE 's recommended range for a Class 5 estimate (H: 30% to 100%; L:--20% to -50%).
- The listed 30% construction cost contingency was based upon existing assumptions, unknowns, and risks.

NOBLES POND PETITION DITCH

Stark County Preliminary Engineering Report CONCEPTUAL OPINION OF PROBABLE COSTS (AACE CLASS 5)						9/16/2020
EnviroScience Forebay Modification and Inlet Stabilization (Task 1)						
ITEM	DESCRIPTION	QUANTITY	UNIT	UNIT COST	TOTAL COST	
1	EnviroScience Forebay Modification and Inlet Stabilization (Task 1)	1	LS	\$75,000	\$75,000	
Construction Total =					\$75,000	
Project Total =					\$75,000	

ASSUMPTIONS

- This opinion of probable construction cost excludes costs for any permitting or environmental mitigation.
- This opinion of probable construction cost excludes inflation.
- Cost taken from Scope and Fee of EnviroScience proposal. Does not include any design work.