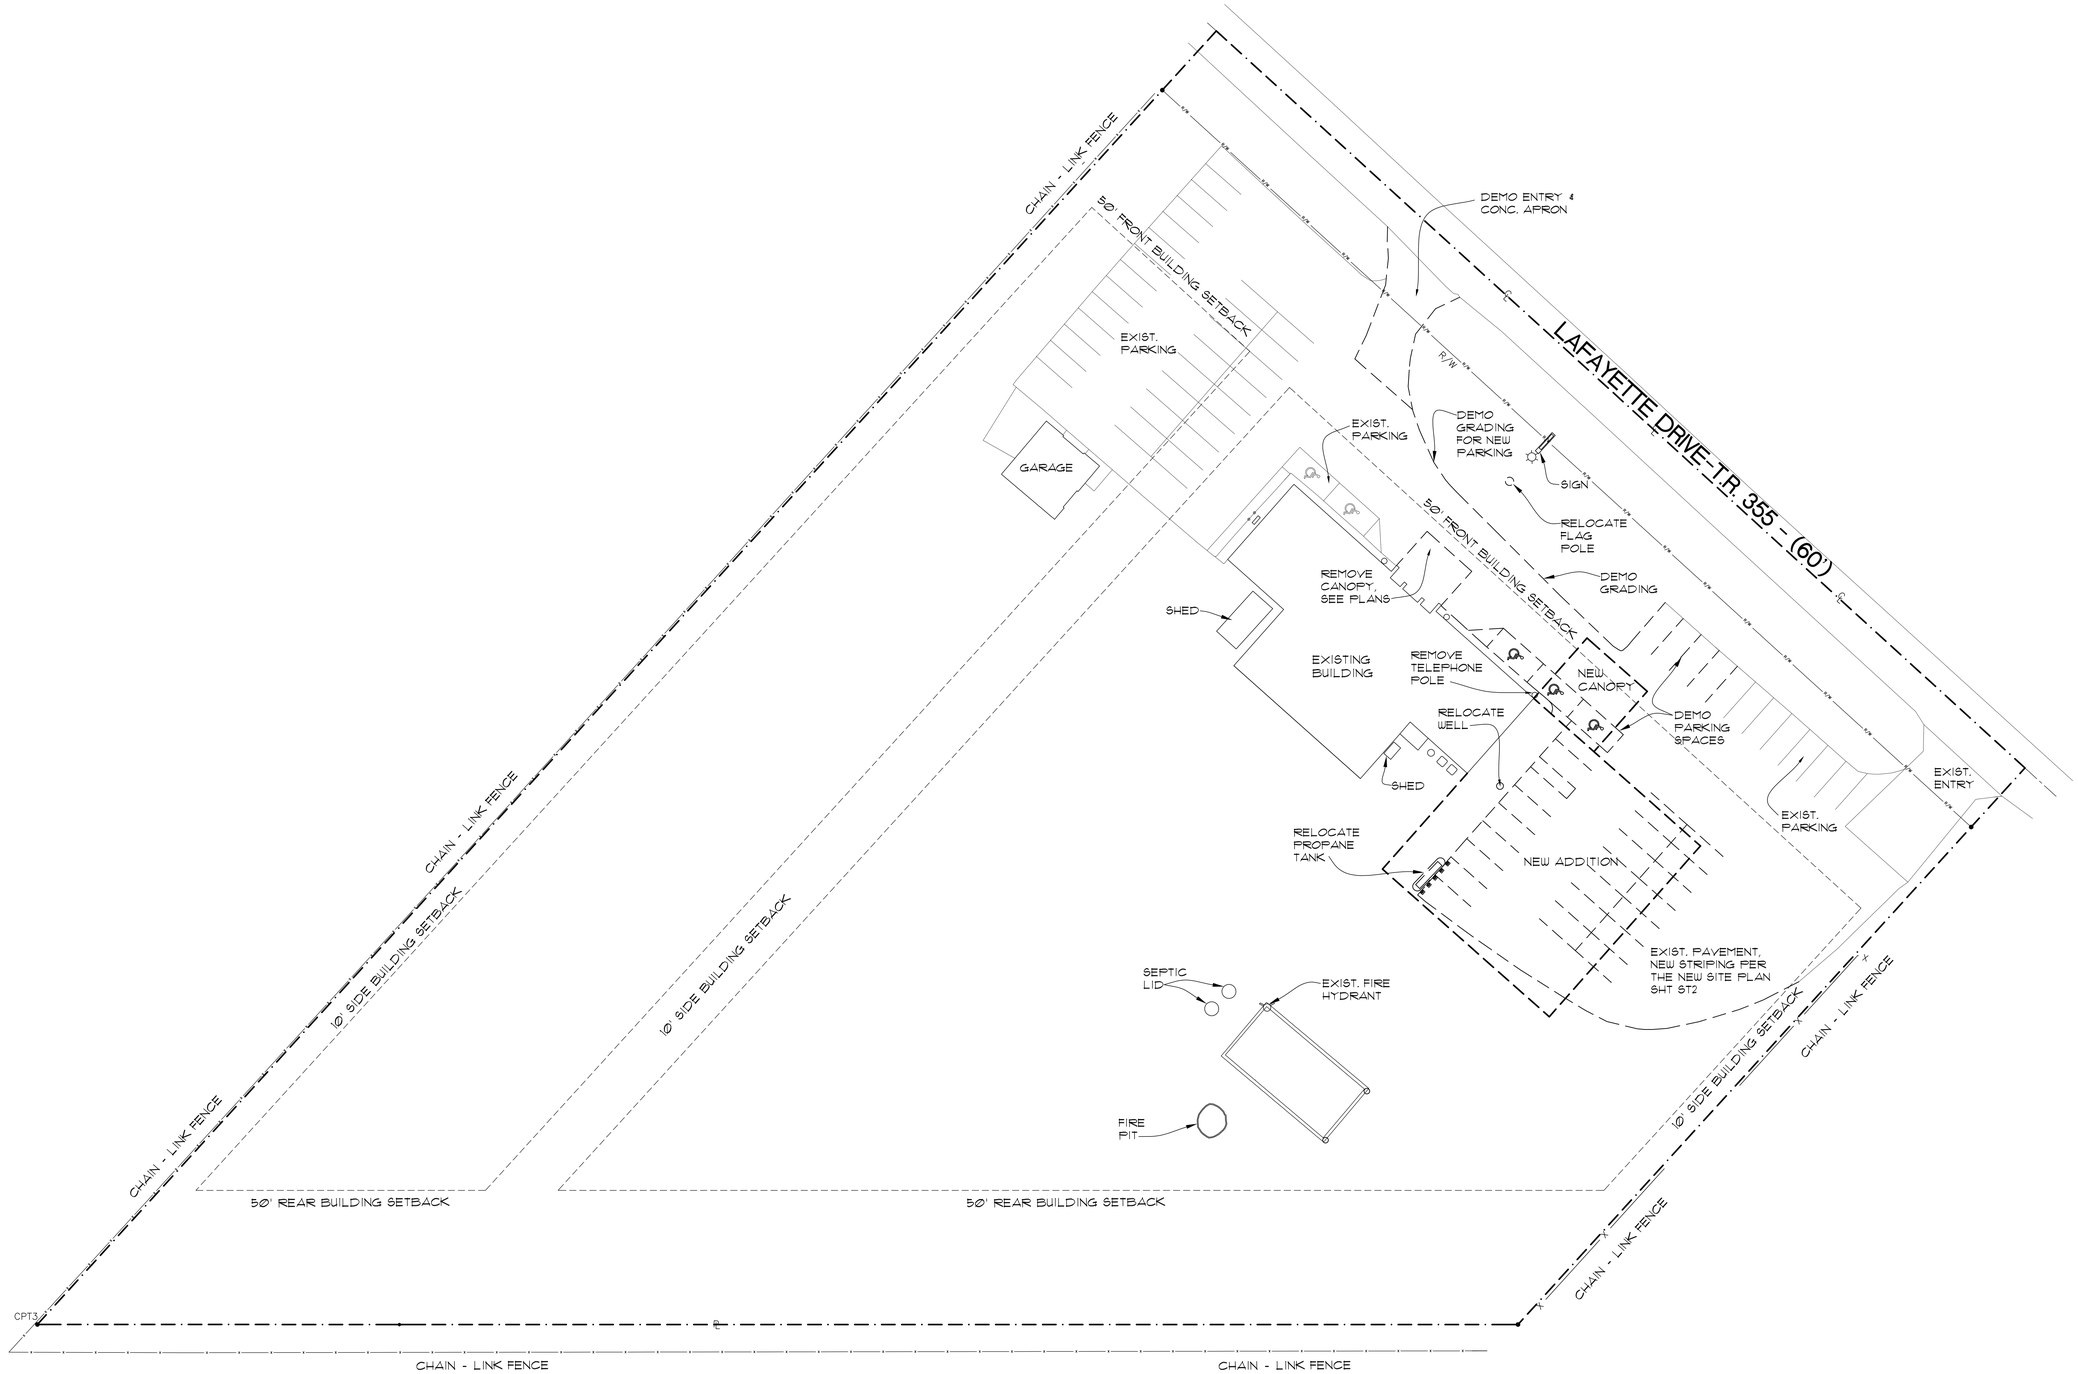


OHIO Utilities Protection SERVICE
Click, Call or Tap Before You Dig

UNDERGROUND UTILITIES
CALL TWO WORKING DAYS
BEFORE YOU DIG
800-362-2764 or 8-1-1
www.oups.org
NON-MEMBERS
MUST BE CALLED DIRECTLY

NOTES:

1. SEE SITE PLAN ST2 FOR NEW SITE WORK

CLARKE ARCHITECTS, INC.
475 Village Park Dr.
Powell, Ohio 43065-9178
Office: 614-791-1200
Mobile: 614-271-8420
jclarke@clarkearchitects.com

STATE OF OHIO
JAMES W. CLARKE
9209924
REGISTERED ARCHITECT

James W. Clarke
License No. 9209924
Exp. Date 12/31/2027

canal fulton BAPTIST CHURCH

These Drawings and Specifications prepared by Clarke Architects Inc. are instruments of service for use solely with respect to this Project and, unless otherwise provided, Clarke Architects Inc. shall be deemed the author of these documents and shall retain all common law, statutory and other reserved rights, including the copyright. The Architect's Drawings, Specifications or other documents shall not be used by the Owner or others on other projects, for additions to this Project or for completion of this Project by others. No modifications or changes to the drawings shall be permitted.

DATE: JULY 27, 2026

REVISION DATES:

PROJECT:

CANAL FULTON BAPTIST CHURCH
11230 LAFAYETTE DR. NW
CANAL FULTON, OHIO 44614

PROJECT NUMBER CA202609

SHEET TITLE:

EXISTING/DEMO SITE PLAN/NOTES

SHEET NUMBER:

ST1

NAME: CLARKE C:\USERS\JW CLARKE\CLARKEARCHITECTS.COM\CLARKE ARCHITECTS TEAM SITE - DOCUMENTS\COMMERCIAL_PROJECTS\COMMERCIAL\CANAL FULTON BAPTIST CHURCH\REV 2 - DWGS\202-21-SITE DEMO.DWG DATE: OCT 21, 2026 TIME: 1:06 PM

CLARKE ARCHITECTS, INC.
475 Village Park Dr.
Powell, Ohio 43065-9178
Office: 614-791-1200
Mobile: 614-271-8420
jclarke@clarkearchitects.com



James W. Clarke
License No. 9209924
Exp. Date 12/31/2027

CPT3
N: 441,504.08
E: 2,227,527.06
ELE: 973.33
DESC: 1/2"
SHISLER BAR

CPT4
N: 441,498.49
E: 2,227,662.39
ELE: 992.10
DESC: 1/2"
SHISLER BAR

CPT2
N: 441,947.26
E: 2,227,965.91
ELE: 1015.32
DESC: 1/2"
SHISLER BAR

CPT1
N: 441,719.21
E: 2,228,224.77
ELE: 1007.42
DESC: 1/2"
MAGNETIC SPIKE

REBECCA & MATTHEW WEIDA
11322 LAFAYETTE DR
PID: 10003988

CANAL FULTON
BAPTIST CHURCH
11230 LAFAYETTE DR
PID: 2680045

CANAL FULTON
BAPTIST CHURCH
11230 LAFAYETTE DR
PID: 2680005

DIAN MOLLET TRUSTEE
11134 LAFAYETTE DR
PID: 2613968


EX CHAIN-LINK FENCE
CHAIN-LINK FENCE
N44°41'36"E 654.76'
S45°19'10"E 409.32'
S87°39'03"E 553.69'
N44°40'50"E 281.76'
225.97'~12"STM
N77°28'50"E
1/2" BAR

EX R/W
LAFAYETTE DRIVE-T.R. 355 - (60')

50' B/L SETBACK

EX TREE & BRUSH AREA
EX GRAVEL
EX GARAGE FF=1007.50
EX CONCRETE
EX ASPHALT DRIVE
BORE HOLE
HVAC UNIT
EX SHED
PATCH THE EX CONCRETE DRIVE WHERE COLUMNS WERE REMOVED AS NEEDED
OVERHANG CONCRETE DRIVE
FF=1007.94
FF=1007.91
FF=1006.93
EX CONCRETE WALK
EX PROPANE TANK
EX WATER WELL
EX SEPTIC LID
FIRE PIT
EX PAVILION
EX CONCRETE PAD
EX CONCRETE DRIVE
EX ENTRANCE HAS BEEN REMOVED & CLOSED OFF, INFILL W/GRASS
THE EX GRADE SHALL BE ADJUSTED AS NEEDED FOR NEW PARKING
EX SIGN
FLAG POLE
EX STONE WALL
BM
SPIKE IN SOUTH
SIDE OF POLE (#2326A-58)
1008.35
#2326-11
#2326-12
WITH
TELEPHONE
DROPS
3/4" PIPE
OHL

STM 1 TO 3
1"=30' H
1"=5' V

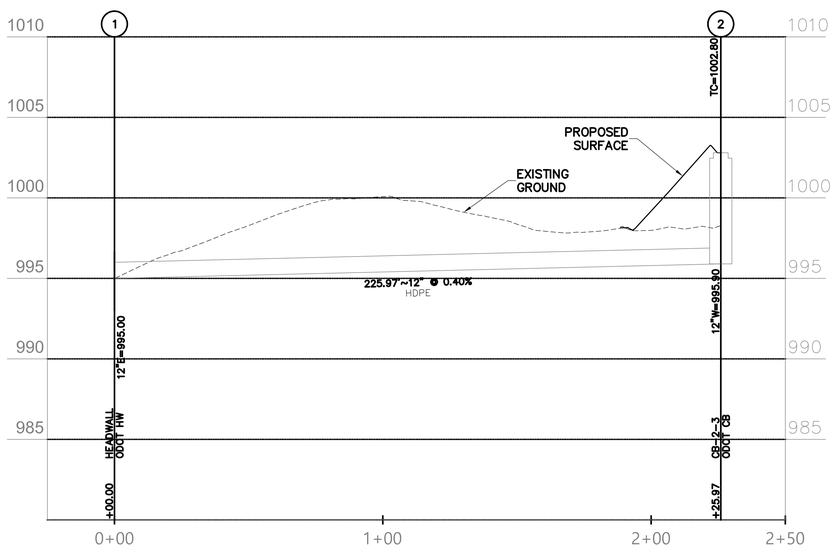

STORM STRUCTURE COORDINATE TABLE				
NO.	NORTHING	EASTING	AS-BUILT NORTHING	AS-BUILT EASTING
1	441519.7208	2227908.5176		
2	441568.7041	2228129.1105		

NOTES:
1. ADD 1,000 TO ALL SPOT SHOTS

FF = FINISH FLOOR
P = PAVEMENT
TW = TOP OF WALL
BW = BOTTOM OF WALL
TC = TOP OF CASTING
INV = PIPE INVERT

OHIO Utilities Protection SERVICE
Click, Call or Tap Before You Dig

UNDERGROUND UTILITIES
CALL TWO WORKING DAYS
BEFORE YOU DIG
800-362-2764 or 8-1-1
www.oups.org
NON-MEMBERS
MUST BE CALLED DIRECTLY

SITE NOTE:
1. ACCESS PATH FROM THE HC PARKING SPACE MEETS OR EXCEEDS THE REQUIREMENTS OF THE ACCESSIBLE PATH TO THE ENTRY DOORS.

canal fulton BAPTIST CHURCH

These Drawings and Specifications prepared by Clarke Architects Inc. are instruments of service for use solely with respect to this Project and, unless otherwise provided, Clarke Architects Inc. shall be deemed the author of these documents and shall retain all common law, statutory and other reserved rights, including the copyright. The Architect's Drawings, Specifications or other documents shall not be used by the Owner or others on other projects, for additions to this Project or for completion of this Project by others. No modifications or changes to the drawings shall be permitted.

DATE: JULY 27, 2026

REVISION DATES: SEPTEMBER 14, 2026 (1)
NEW SHEET

PROJECT:

CANAL FULTON
BAPTIST CHURCH
11230 LAFAYETTE DR. NW
CANAL FULTON, OHIO 44614

PROJECT NUMBER CA002609

SHEET TITLE:

GRADE SITE PLAN/NOTES

SHEET NUMBER:

ST3