
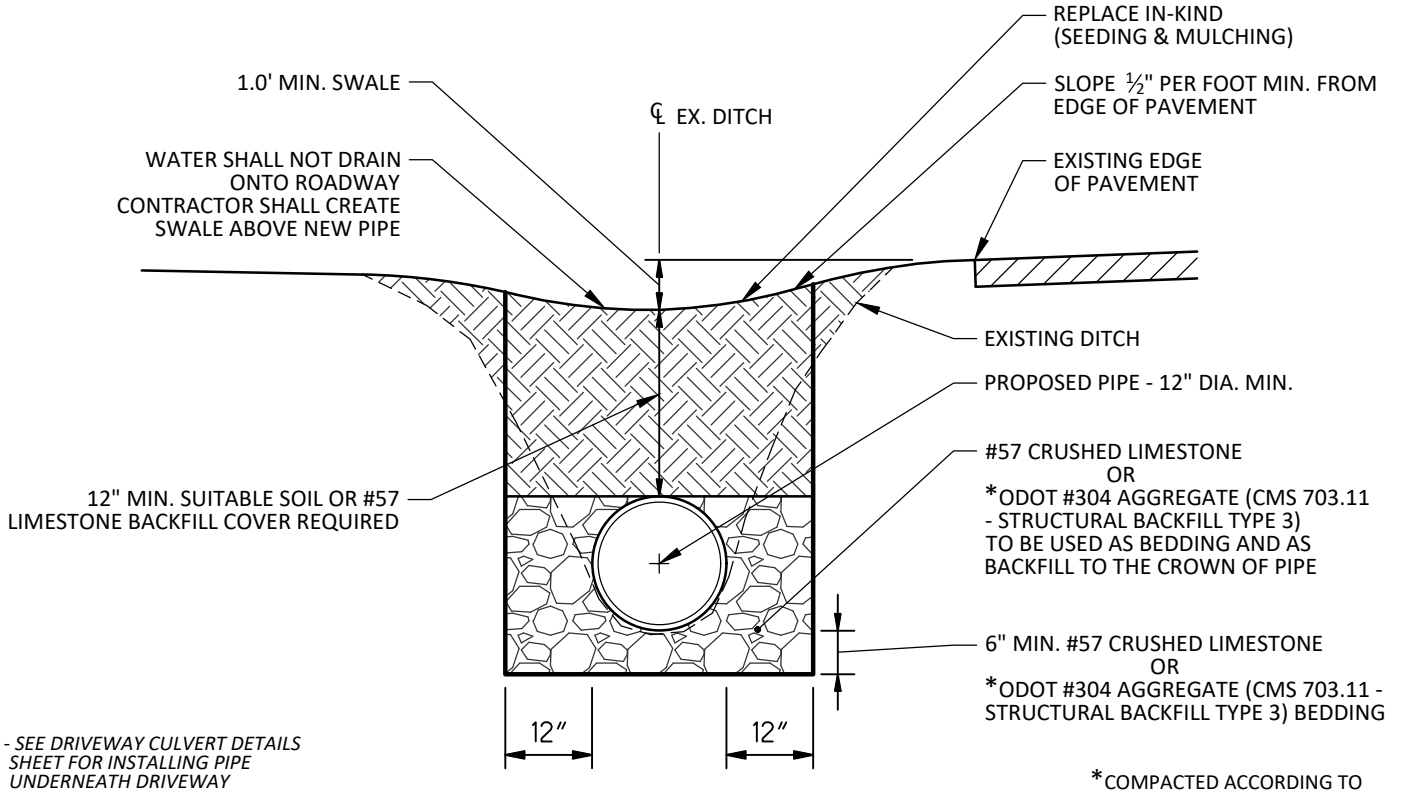


- SEE DRIVEWAY CULVERT DETAILS SHEET FOR INSTALLING PIPE UNDERNEATH DRIVEWAY

*COMPACTED ACCORDING TO 304.04 AND 304.05 (CONTRACTOR IS RESPONSIBLE TO PERFORM ALL COMPACTION TESTS ACCORDING TO SUPPLEMENT 1015)

DITCH ENCLOSURE CROSS SECTION

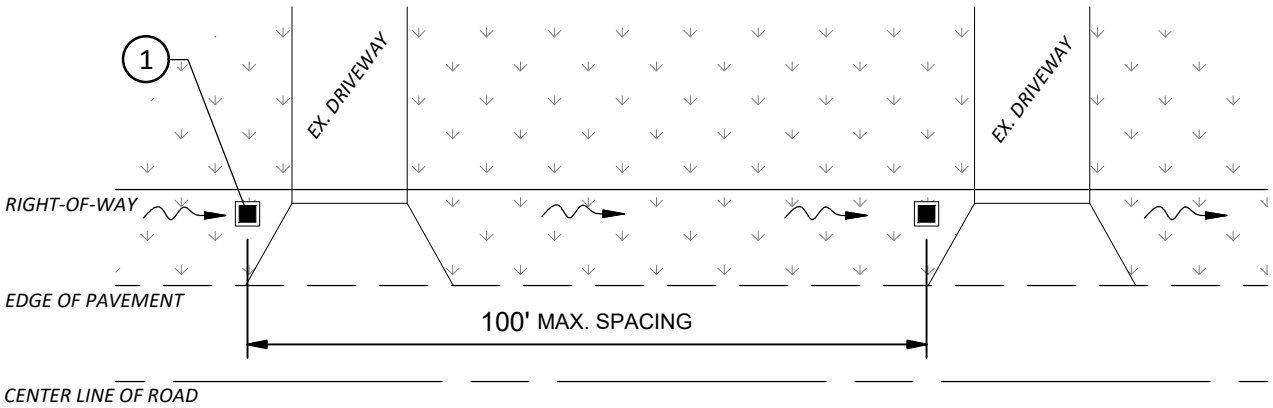

DITCH ENCLOSURE PLAN VIEW

(1) A 2-2B OR 2-2A CATCH BASIN MUST BE INSTALLED ALONG THE PROPOSED STORM SEWER AT UPSTREAM SIDE OF DRIVEWAY. CATCH BASINS MUST BE INSTALLED EVERY 100 FEET OR LESS ALONG THE PROPOSED PIPE.

STARK COUNTY ENGINEER

MINIMUM REQUIREMENTS FOR DITCH ENCLOSURE WITHIN RIGHT-OF-WAY

DATE
10-29-26