
RIGHT OF WAY PERMIT

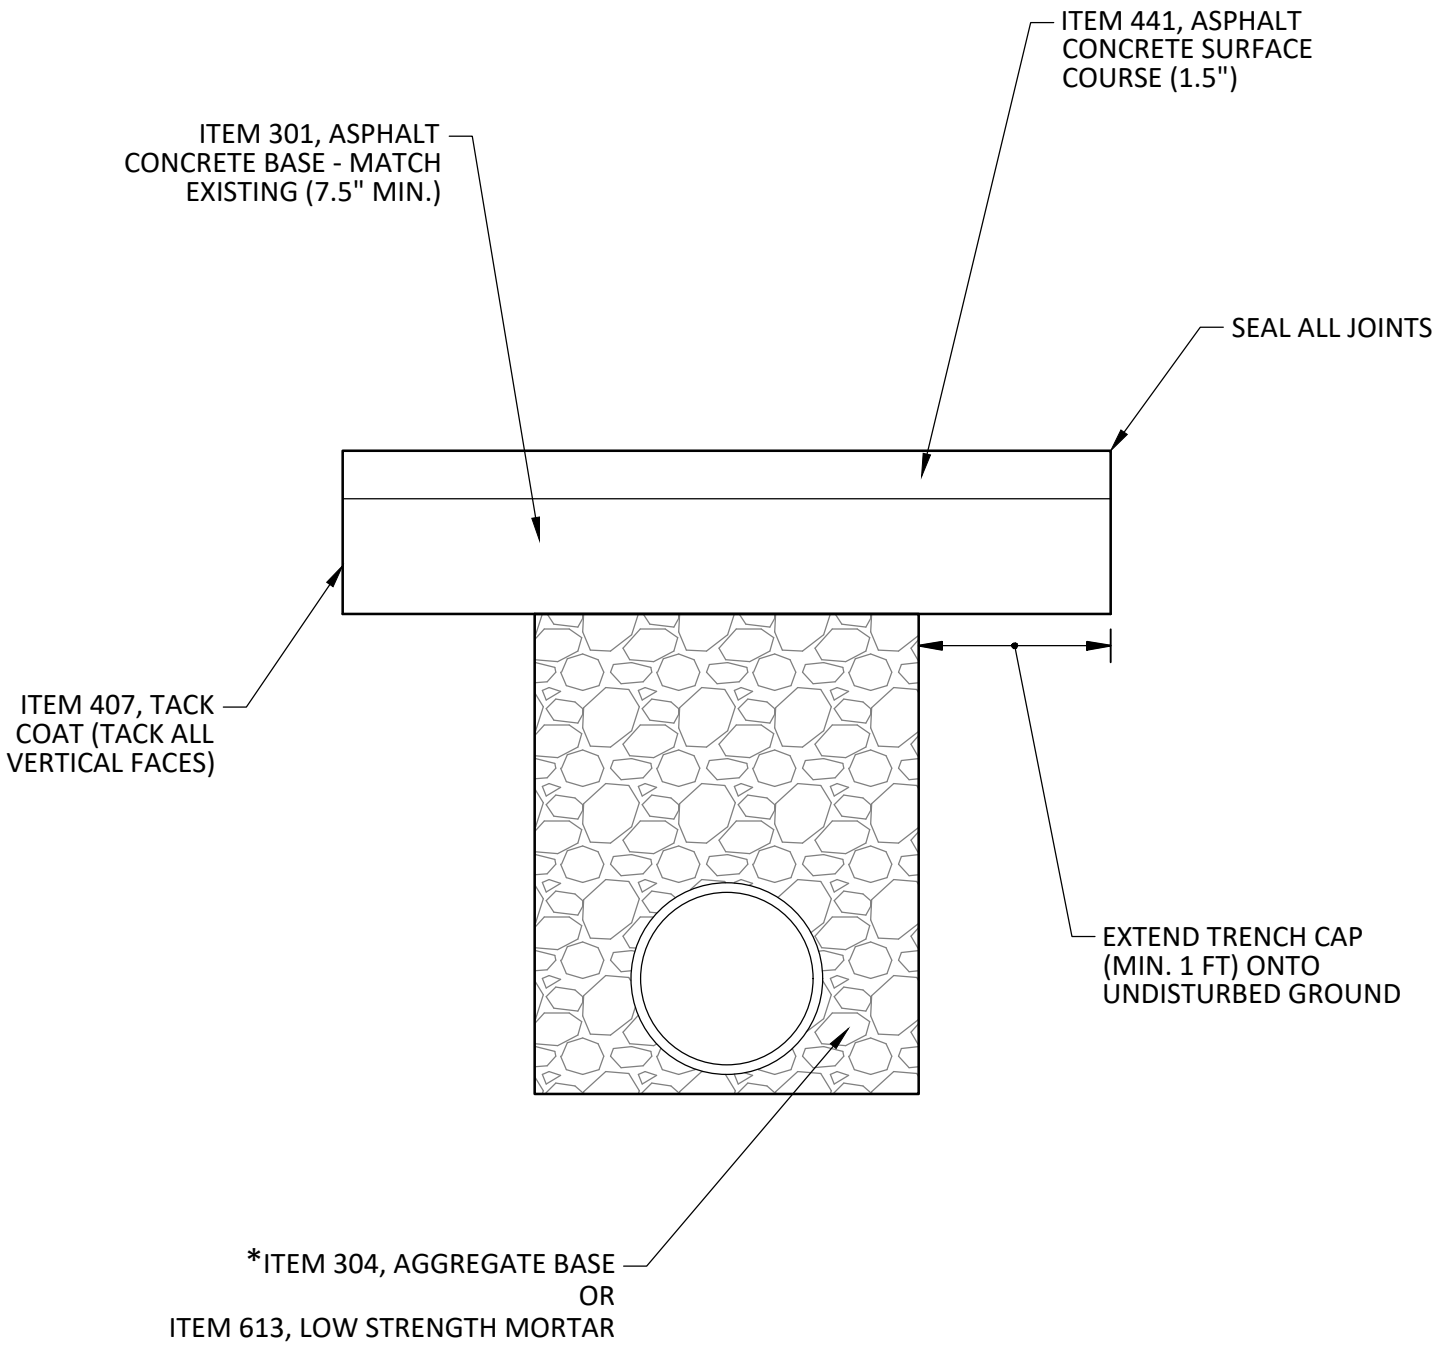

*COMPACTED ACCORDING TO 304.04 AND 304.05 (CONTRACTOR IS RESPONSIBLE TO PERFORM ALL COMPACTION TESTS ACCORDING TO SUPPLEMENT 1015)

THE STANDARD SPECIFICATIONS OF THE STATE OF OHIO, DEPARTMENT OF TRANSPORTATION (CMS 2023), INCLUDING SUPPLEMENTAL SPECIFICATIONS LISTED IN DETAIL SHALL GOVERN

STARK COUNTY ENGINEER

PAVEMENT REPLACEMENT DETAIL

(UNDER 35 SQ. FT.)

DATE

10-20-26